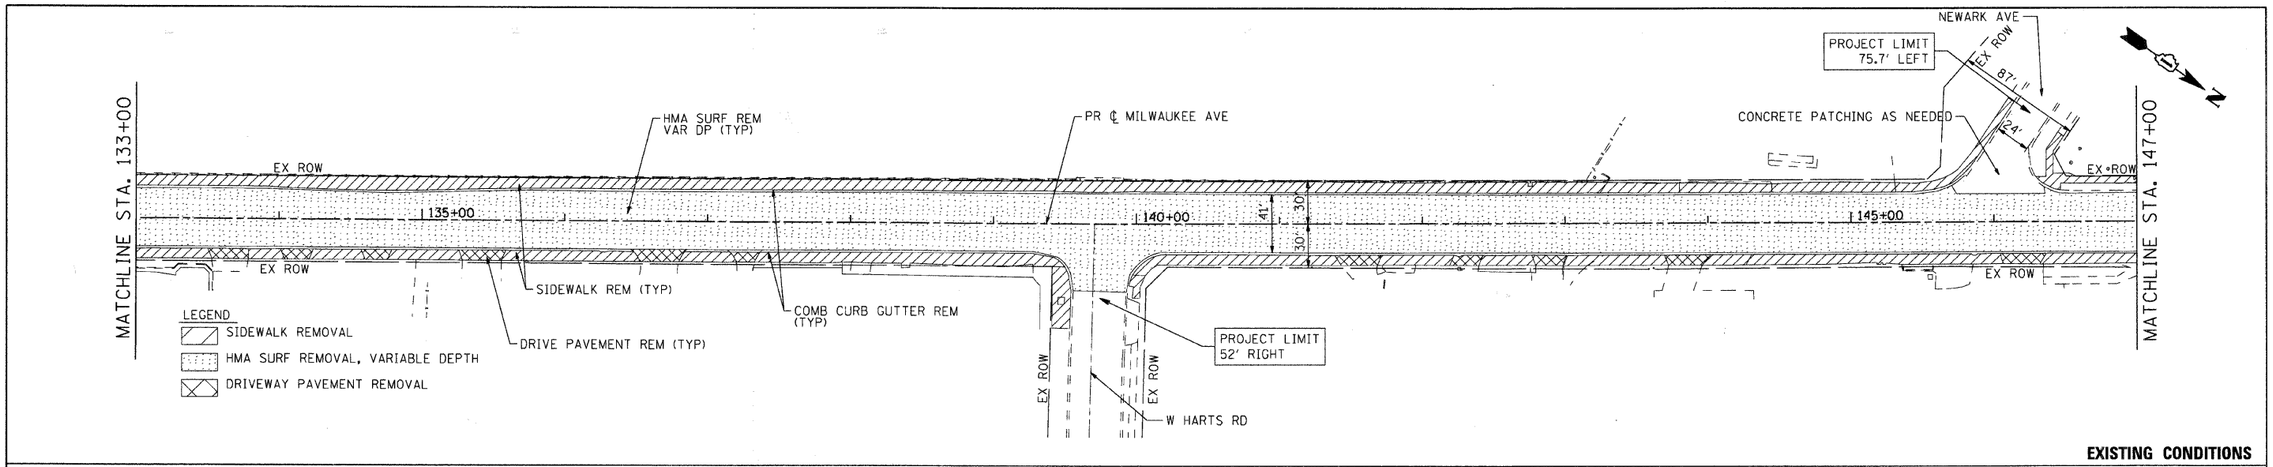

EXISTING CONDITIONS

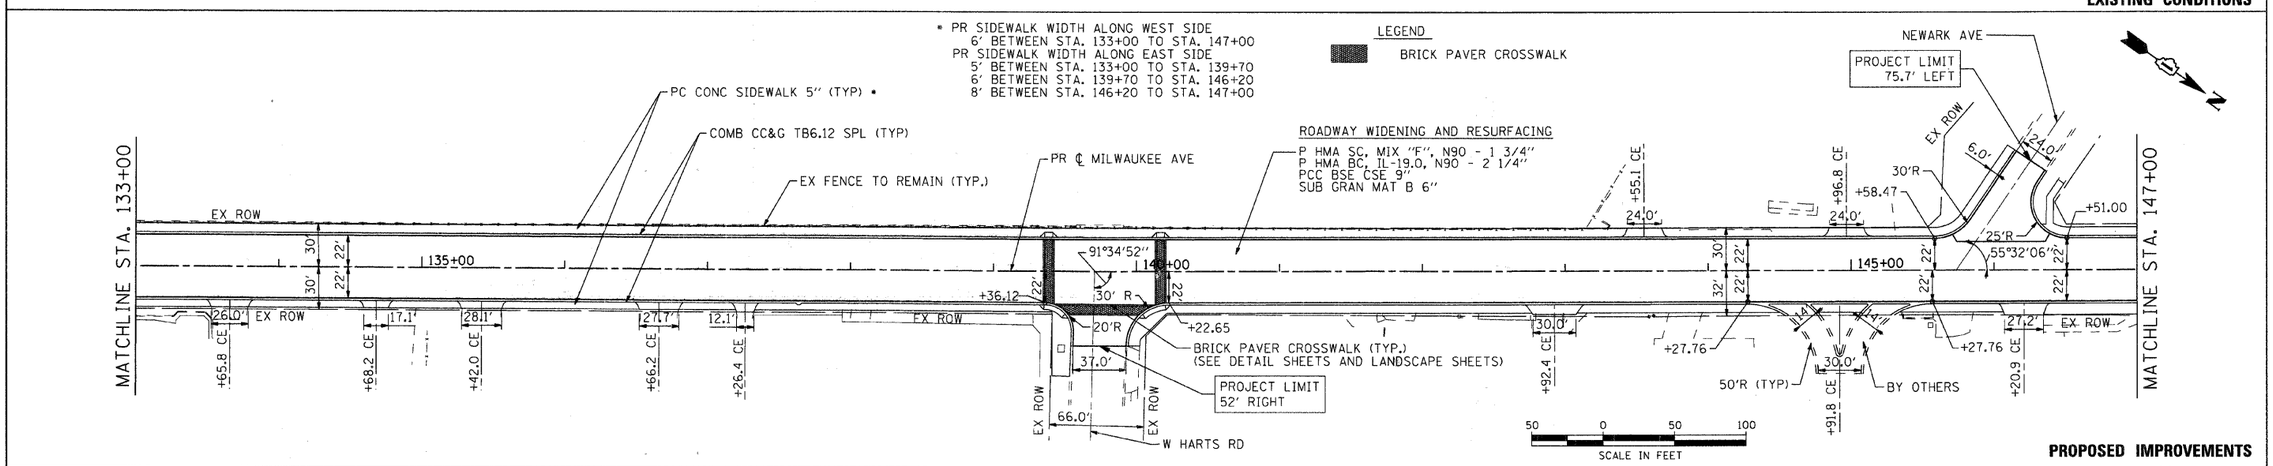

PROPOSED IMPROVEMENTS

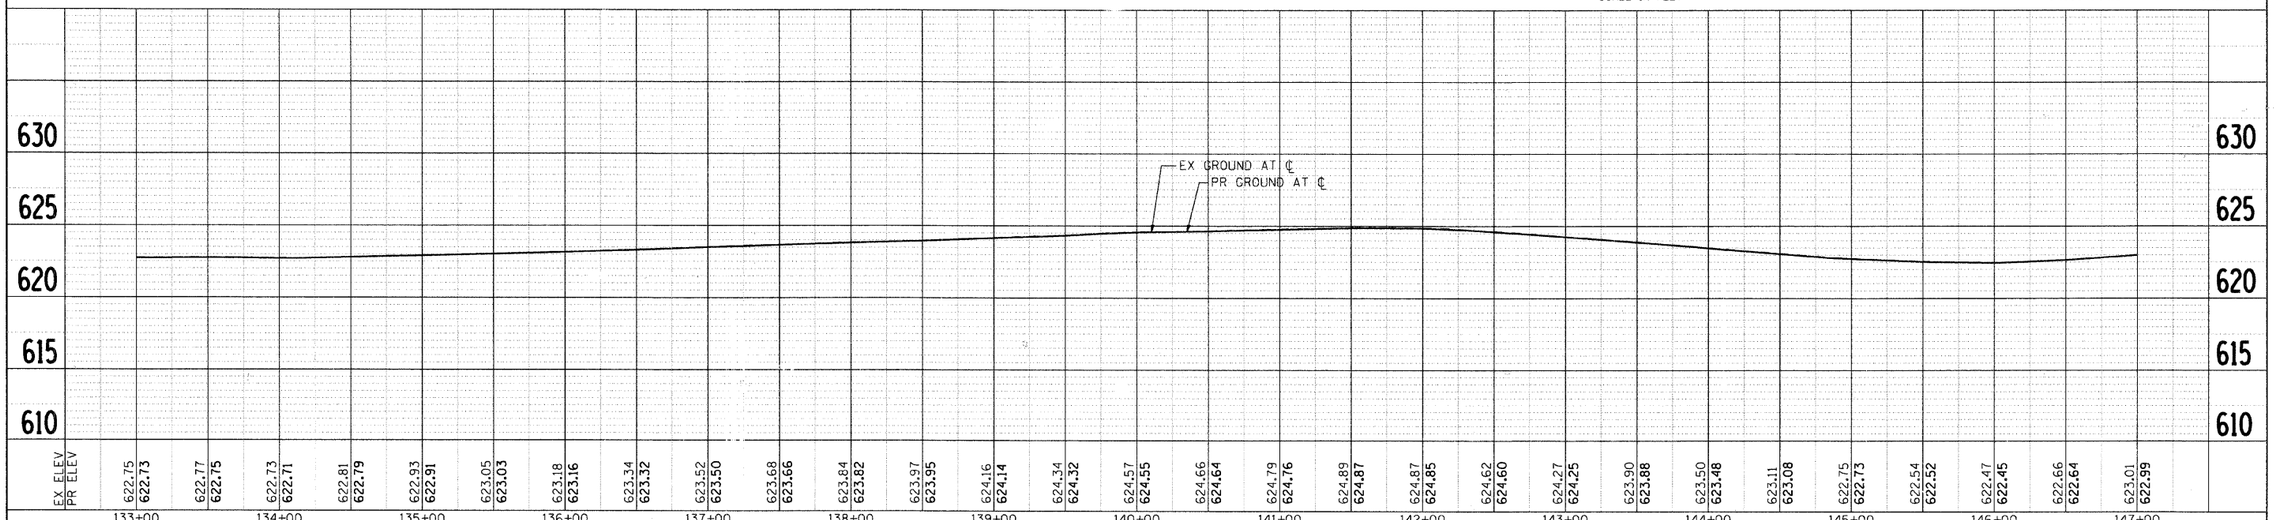

PLAN: SURVEYED | PLOTTED | ALIGNMENT CHECKED | GRADES CHECKED | NOTE BOOK | NO. | BY | DATE

PROFILE: SURVEYED | PLOTTED | GRADES CHECKED | ROADWAY X-SECTIONS CHKD | STRUCTURE NOTATNS CHKD | NOTE BOOK | NO. | BY | DATE

SEC Group, Inc.
Illinois Professional Design Firm # 184.000108
Engineering Surveying Planning Landscape Architecture
McHenry • Yorkville • New Lenox • Chicago
www.secgroupinc.com

USER NAME = charlie	DESIGNED - JPA	REVISED -
	DRAWN - JPA	REVISED -
PLOT SCALE = 1' = 50'	CHECKED - JLP	REVISED -
PLOT DATE = 12/22/2008	DATE - 12/16/08	REVISED -

VILLAGE OF NILES

ROADWAY PLAN AND PROFILE
N. MILWAUKEE AVE (IL ROUTE 21)

SCALE: 1" = 50' | SHEET NO. 3 OF 6 SHEETS | STA. 133+00 TO STA. 147+00

F.A.U. RTE.	SECTION	COUNTY	TOTAL SHEETS	SHEET NO.
3513	08-00107-00-PV	COOK	169	16
		CONTRACT NO. 63284		
FED. ROAD DIST. NO.	ILLINOIS	FED. AID PROJECT	M -8003(723)	

MILWAUKEE AVENUE IMPROVEMENTS
060253
060253-pmp-03.dgn