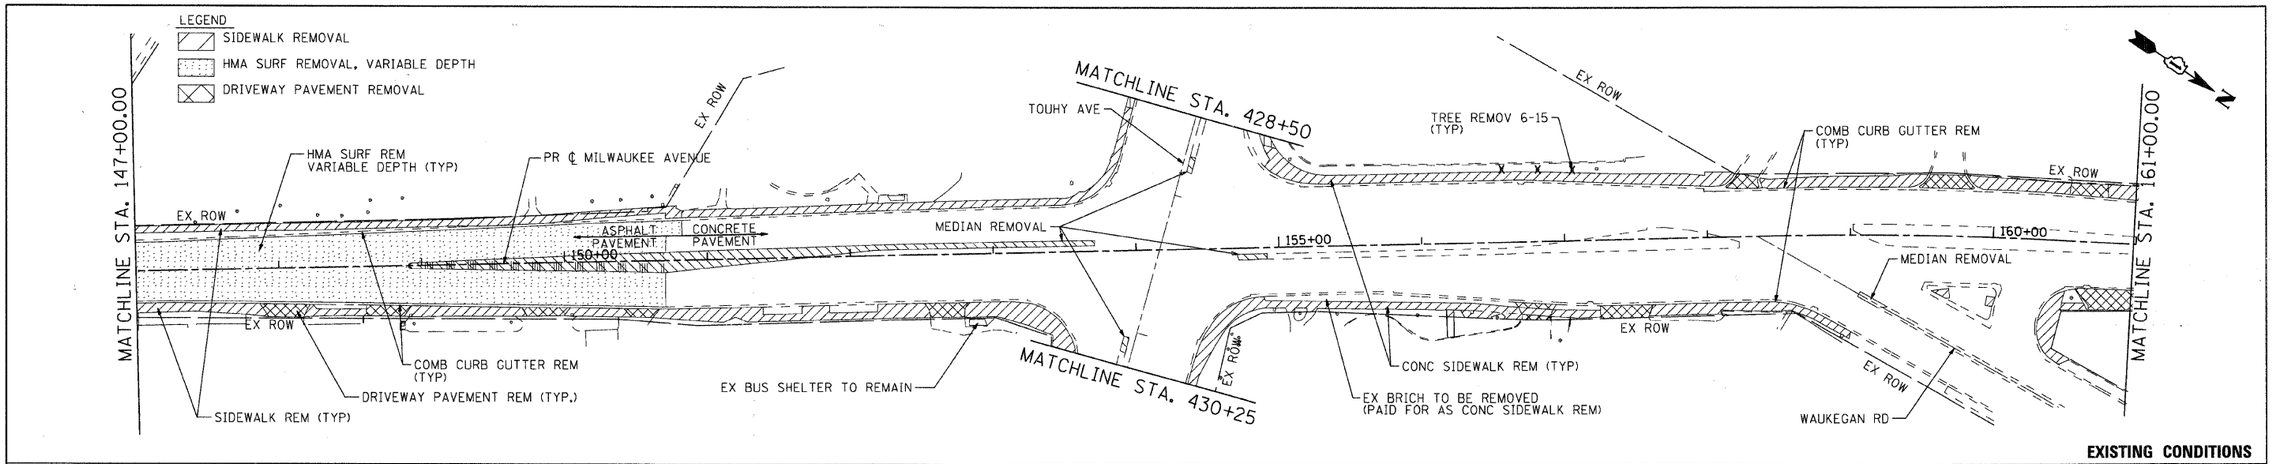

EXISTING CONDITIONS

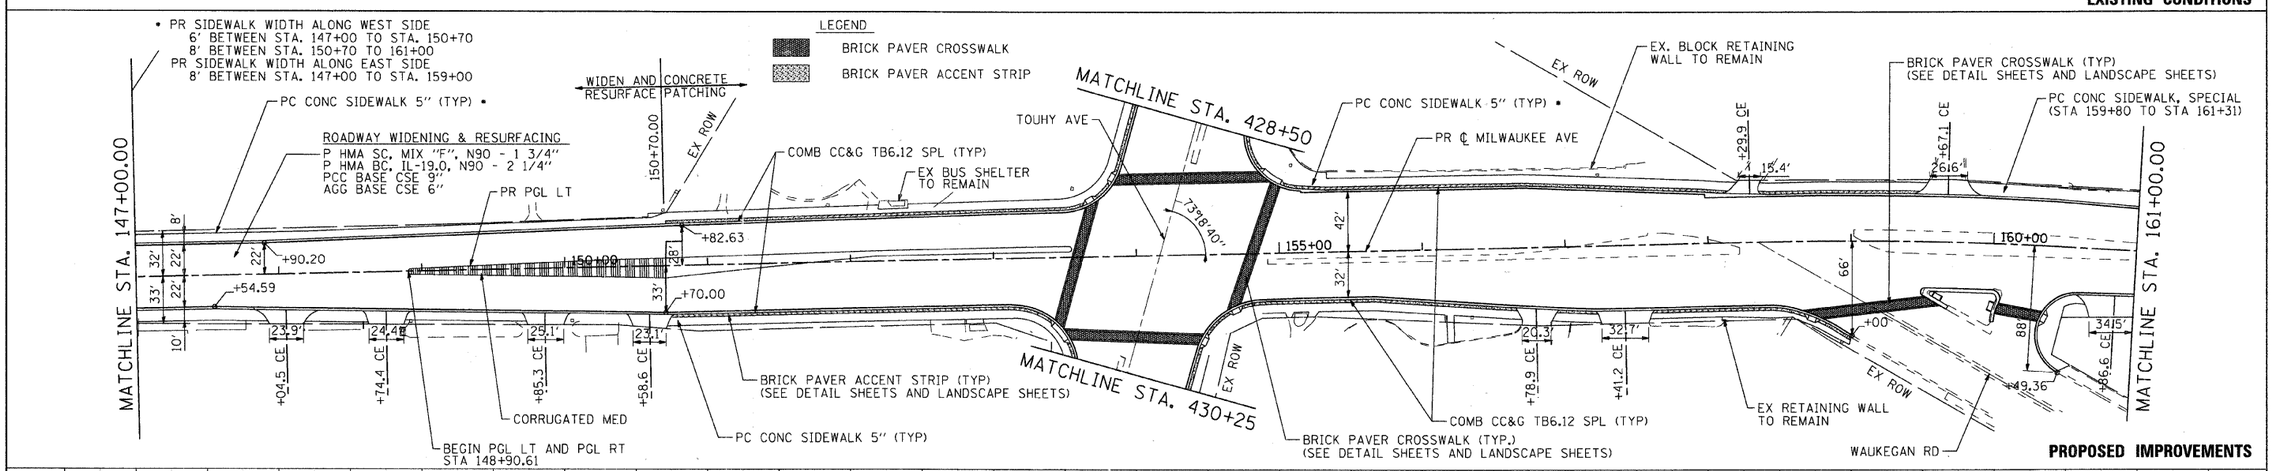

PROPOSED IMPROVEMENTS

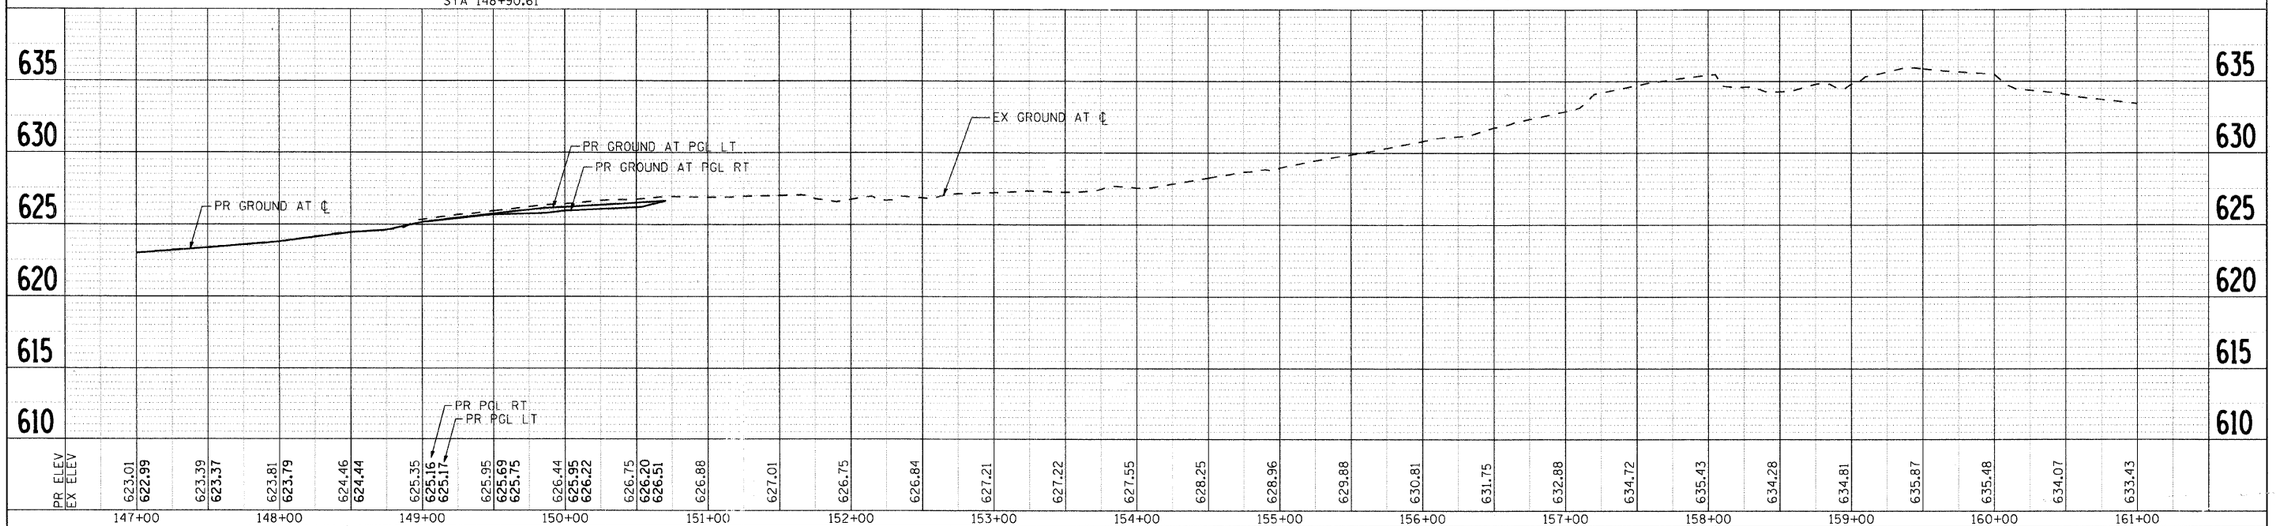

SEC Group, Inc.
Illinois Professional Design Firm # 184-001108
Engineering
Surveying
Planning
Landscape Architecture
McHenry • Yorkville • New Lenox • Chicago
www.secgroupinc.com

USER NAME = chartke	DESIGNED - JPA	REVISED -	
	DRAWN - JPA	REVISED -	
PLOT SCALE = 1' = 50'	CHECKED - JLP	REVISED -	
PLOT DATE = 12/22/2008	DATE - 12/16/08	REVISED -	

VILLAGE OF NILES

ROADWAY PLAN AND PROFILE
N. MILWAUKEE AVE (IL ROUTE 21)

SCALE: 1" = 50' | SHEET NO. 4 OF 6 SHEETS | STA. 147+00 TO STA. 161+00

F.A.U. RTE.	SECTION	COUNTY	TOTAL SHEETS	SHEET NO.
3513	08-00107-00-PV	COOK	169	17
		CONTRACT NO. [illegible]		
FED. ROAD DIST. NO.	ILLINOIS	FED. AID PROJECT	M -8003(723)	

MILWAUKEE AVENUE IMPROVEMENTS
062063
062063-pnp-04.dgn