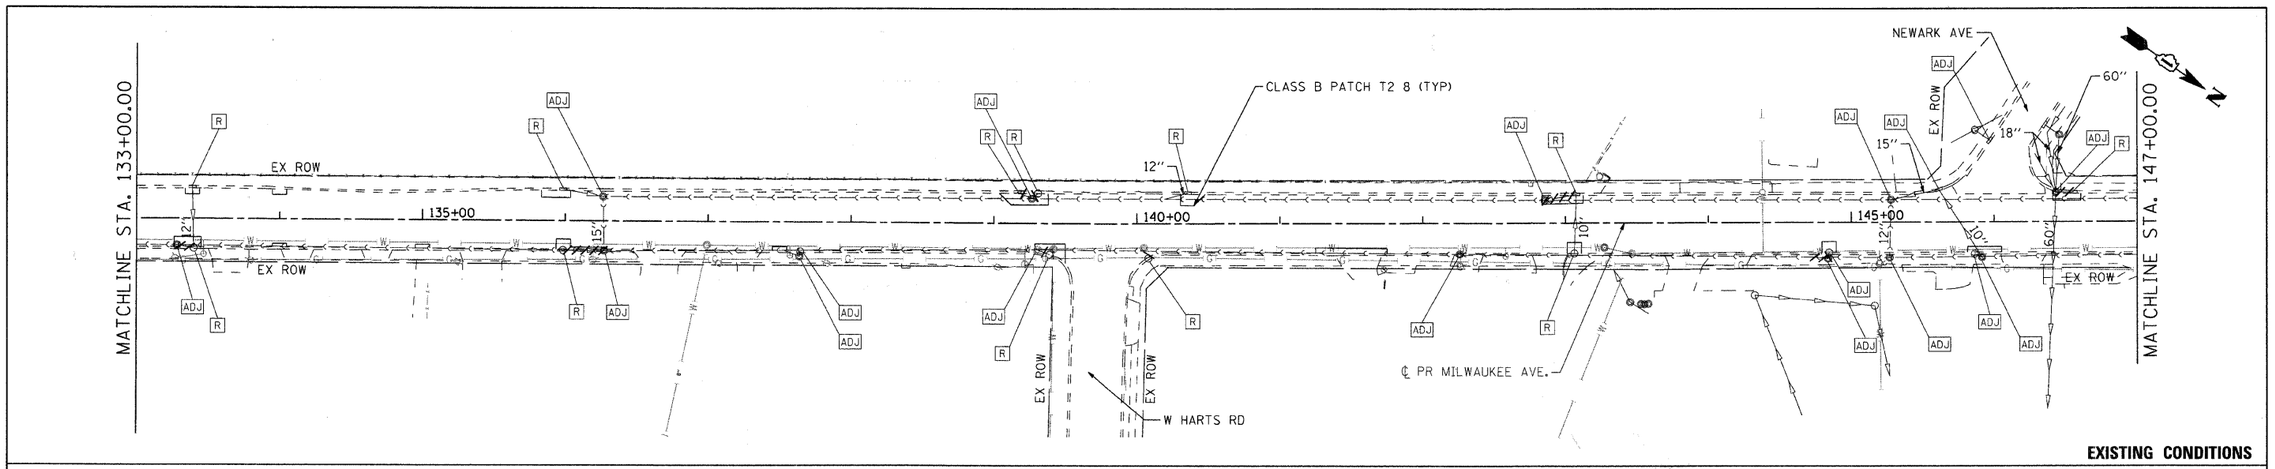

EXISTING CONDITIONS

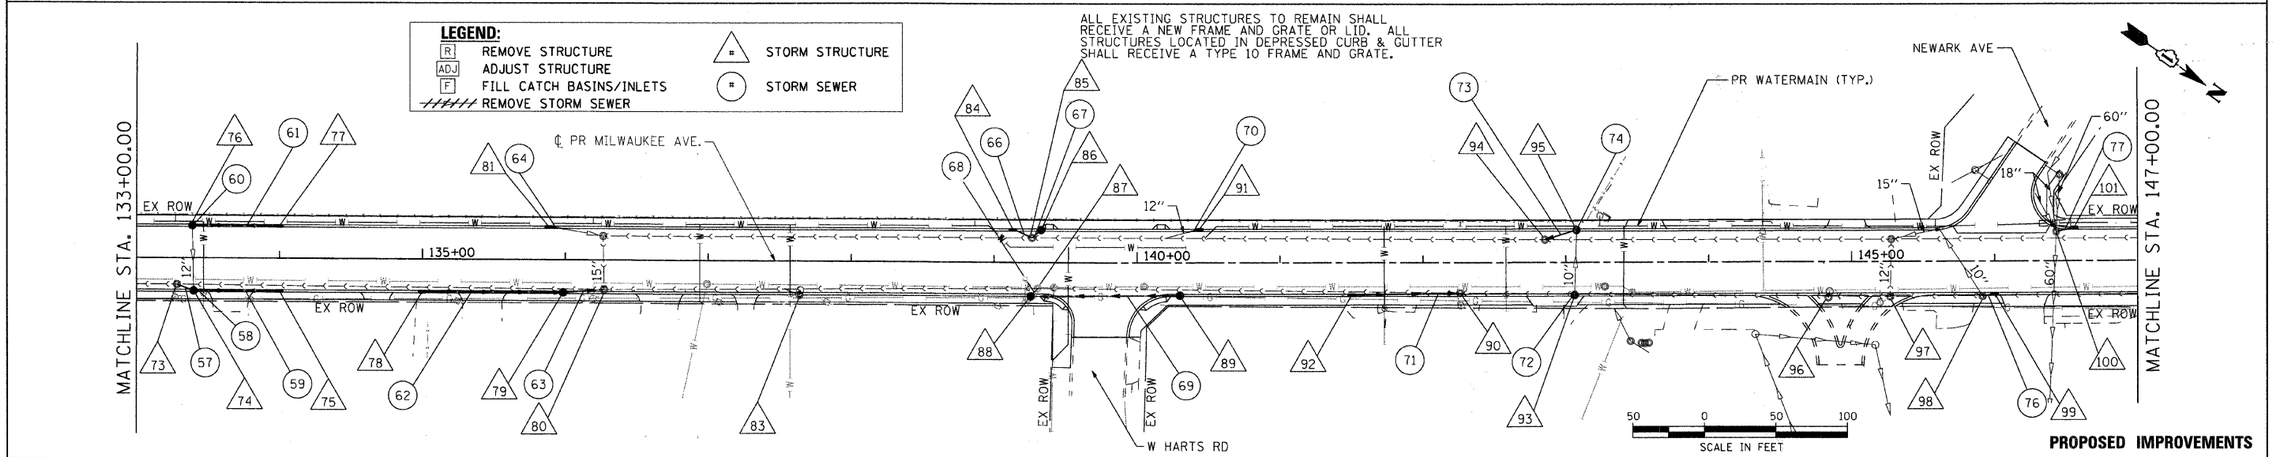

PROPOSED IMPROVEMENTS

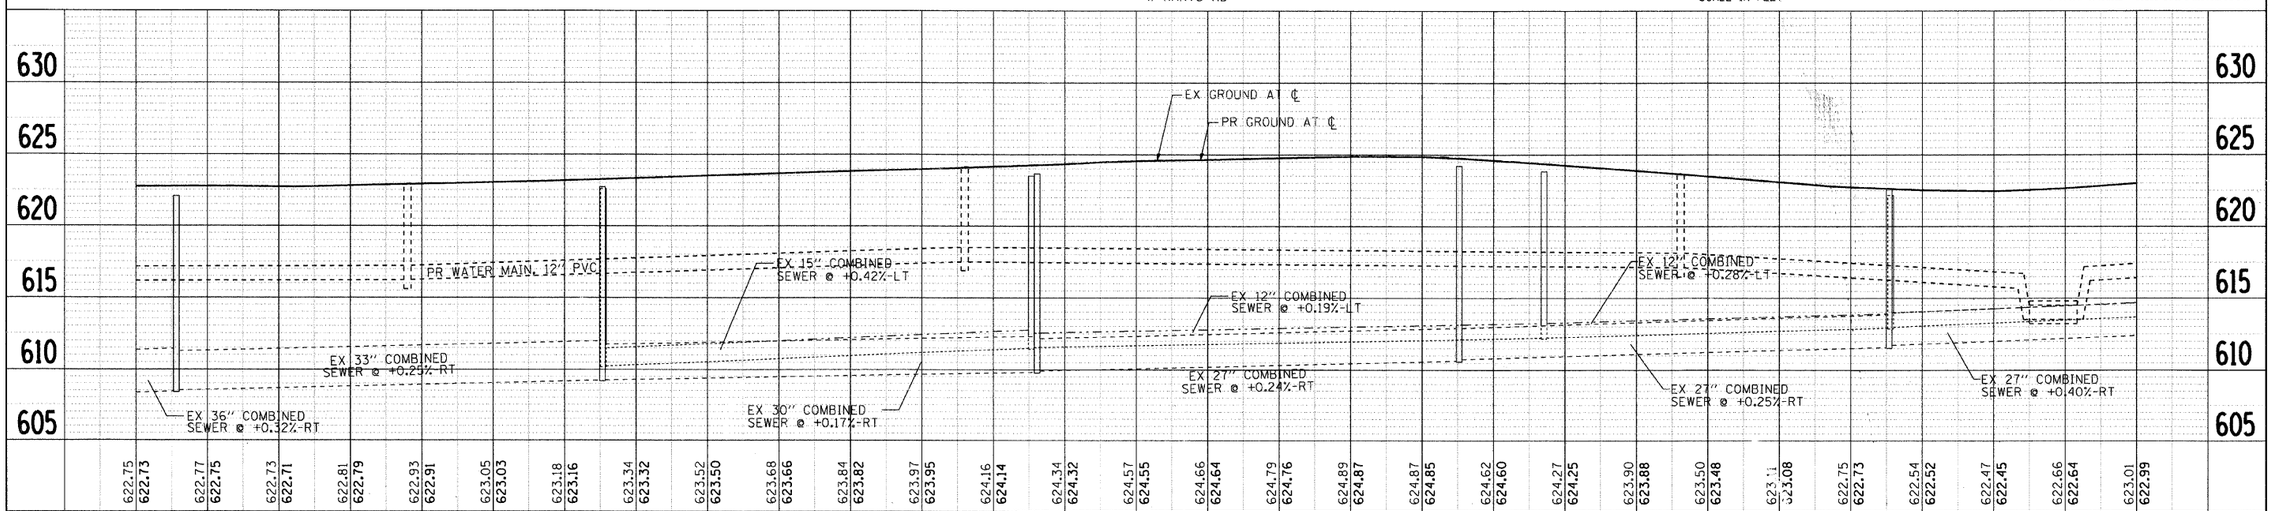

PLAN — SURVEYED / PLOTTED / GRADES CHECKED / ALL ONE WAY CHECKED / ADD FILE NAME — NOTE BOOK — NO. — BY — DATE

PROFILE — SURVEYED / PLOTTED / GRADES CHECKED / ADD FILE NAME — NOTE BOOK — NO. — STRUCTURE NOYATNS CHKD — BY — DATE

SEC Group, Inc. Engineering Surveying Planning Landscape Architecture — McHenry • Yorkville • New Lenox • Chicago — www.secgroupinc.com — Illinois Professional Design Firm # 184-006108	USER NAME = charbke	DESIGNED - JJS	REVISED -
		DRAWN - JJS	REVISED -
	PLOT SCALE = 1" = 50'	CHECKED - JLP	REVISED -
	PLOT DATE = 12/22/2008	DATE - 12/16/08	REVISED -

VILLAGE OF NILES

DRAINAGE AND UTILITY PLAN AND PROFILE

SCALE: 1" = 50' | SHEET NO. 4 OF 7 SHEETS | STA. 133+00 TO STA. 147+00

F.A.U. RTE.	SECTION	COUNTY	TOTAL SHEETS	SHEET NO.
3513	08-00107-00-PV	COOK	169	34
		CONTRACT NO.		
FED. ROAD DIST. NO.	ILLINOIS	FED. AID PROJECT	M -8003(723)	

MILWAUKEE AVENUE IMPROVEMENTS
060253
060253-app-03.dgn