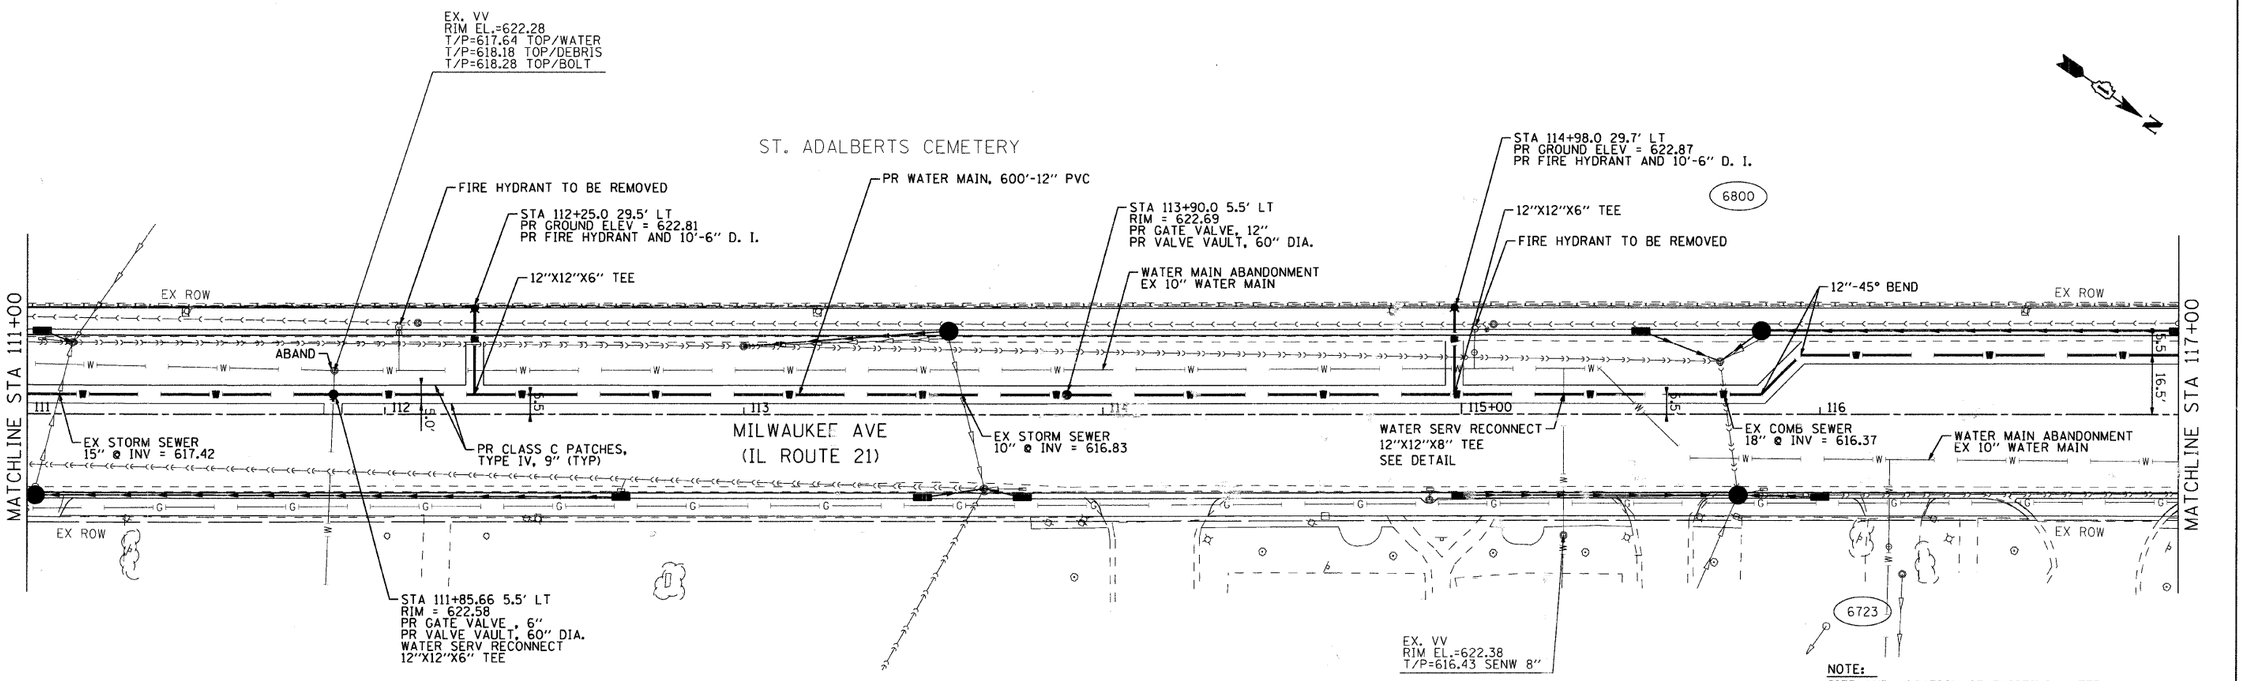

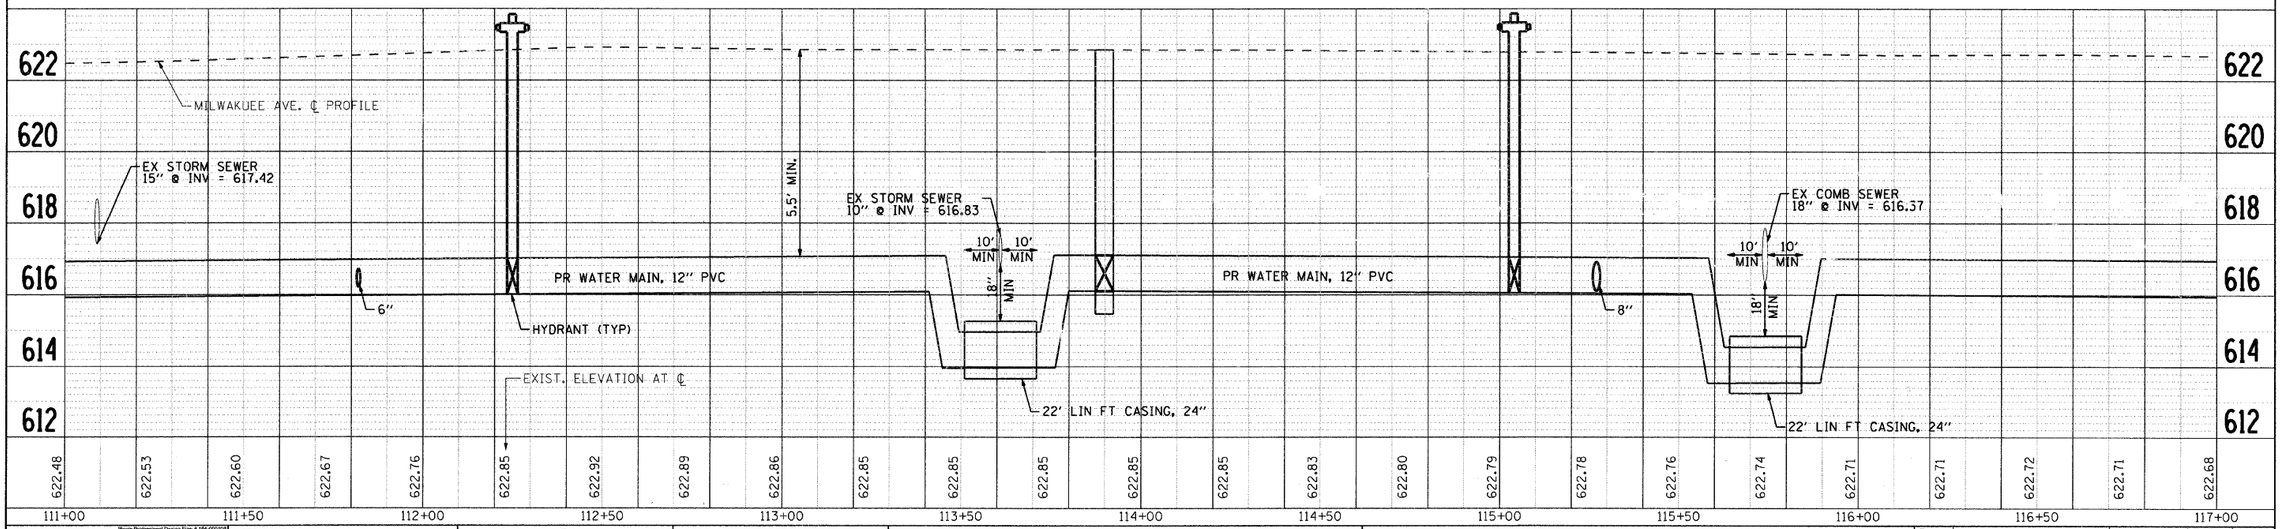

SEC Group, Inc. Illinois Professional Design Firm # 184-000158 Engineering Surveying Planning Landscape Architecture Illinois • Texas • Georgia www.secgroupinc.com	USER NAME = chartke	DESIGNED - JPA	REVISED -	VILLAGE OF NILES	PROPOSED WATER MAIN PLAN AND PROFILE	F.A. RTE.	SECTION	COUNTY	TOTAL SHEETS	SHEET NO.
		DRAWN - CMH	REVISED -			3513	08-00107-01-PV	COOK	169	39
	PLOT SCALE = 1" = 20'	CHECKED - JLP	REVISED -			CONTRACT NO.				
	PLOT DATE = 1/16/2009	DATE - 12/16/08	REVISED -		SCALE: 1" = 20' SHEET NO. 2 OF 10 SHEETS STA. 111+00.00 TO STA. 117+00.00	FED. ROAD DIST. NO.	ILLINOIS	FED. AID PROJECT	M -8003(723)	

MILWAUKEE AVENUE IMPROVEMENTS
060253