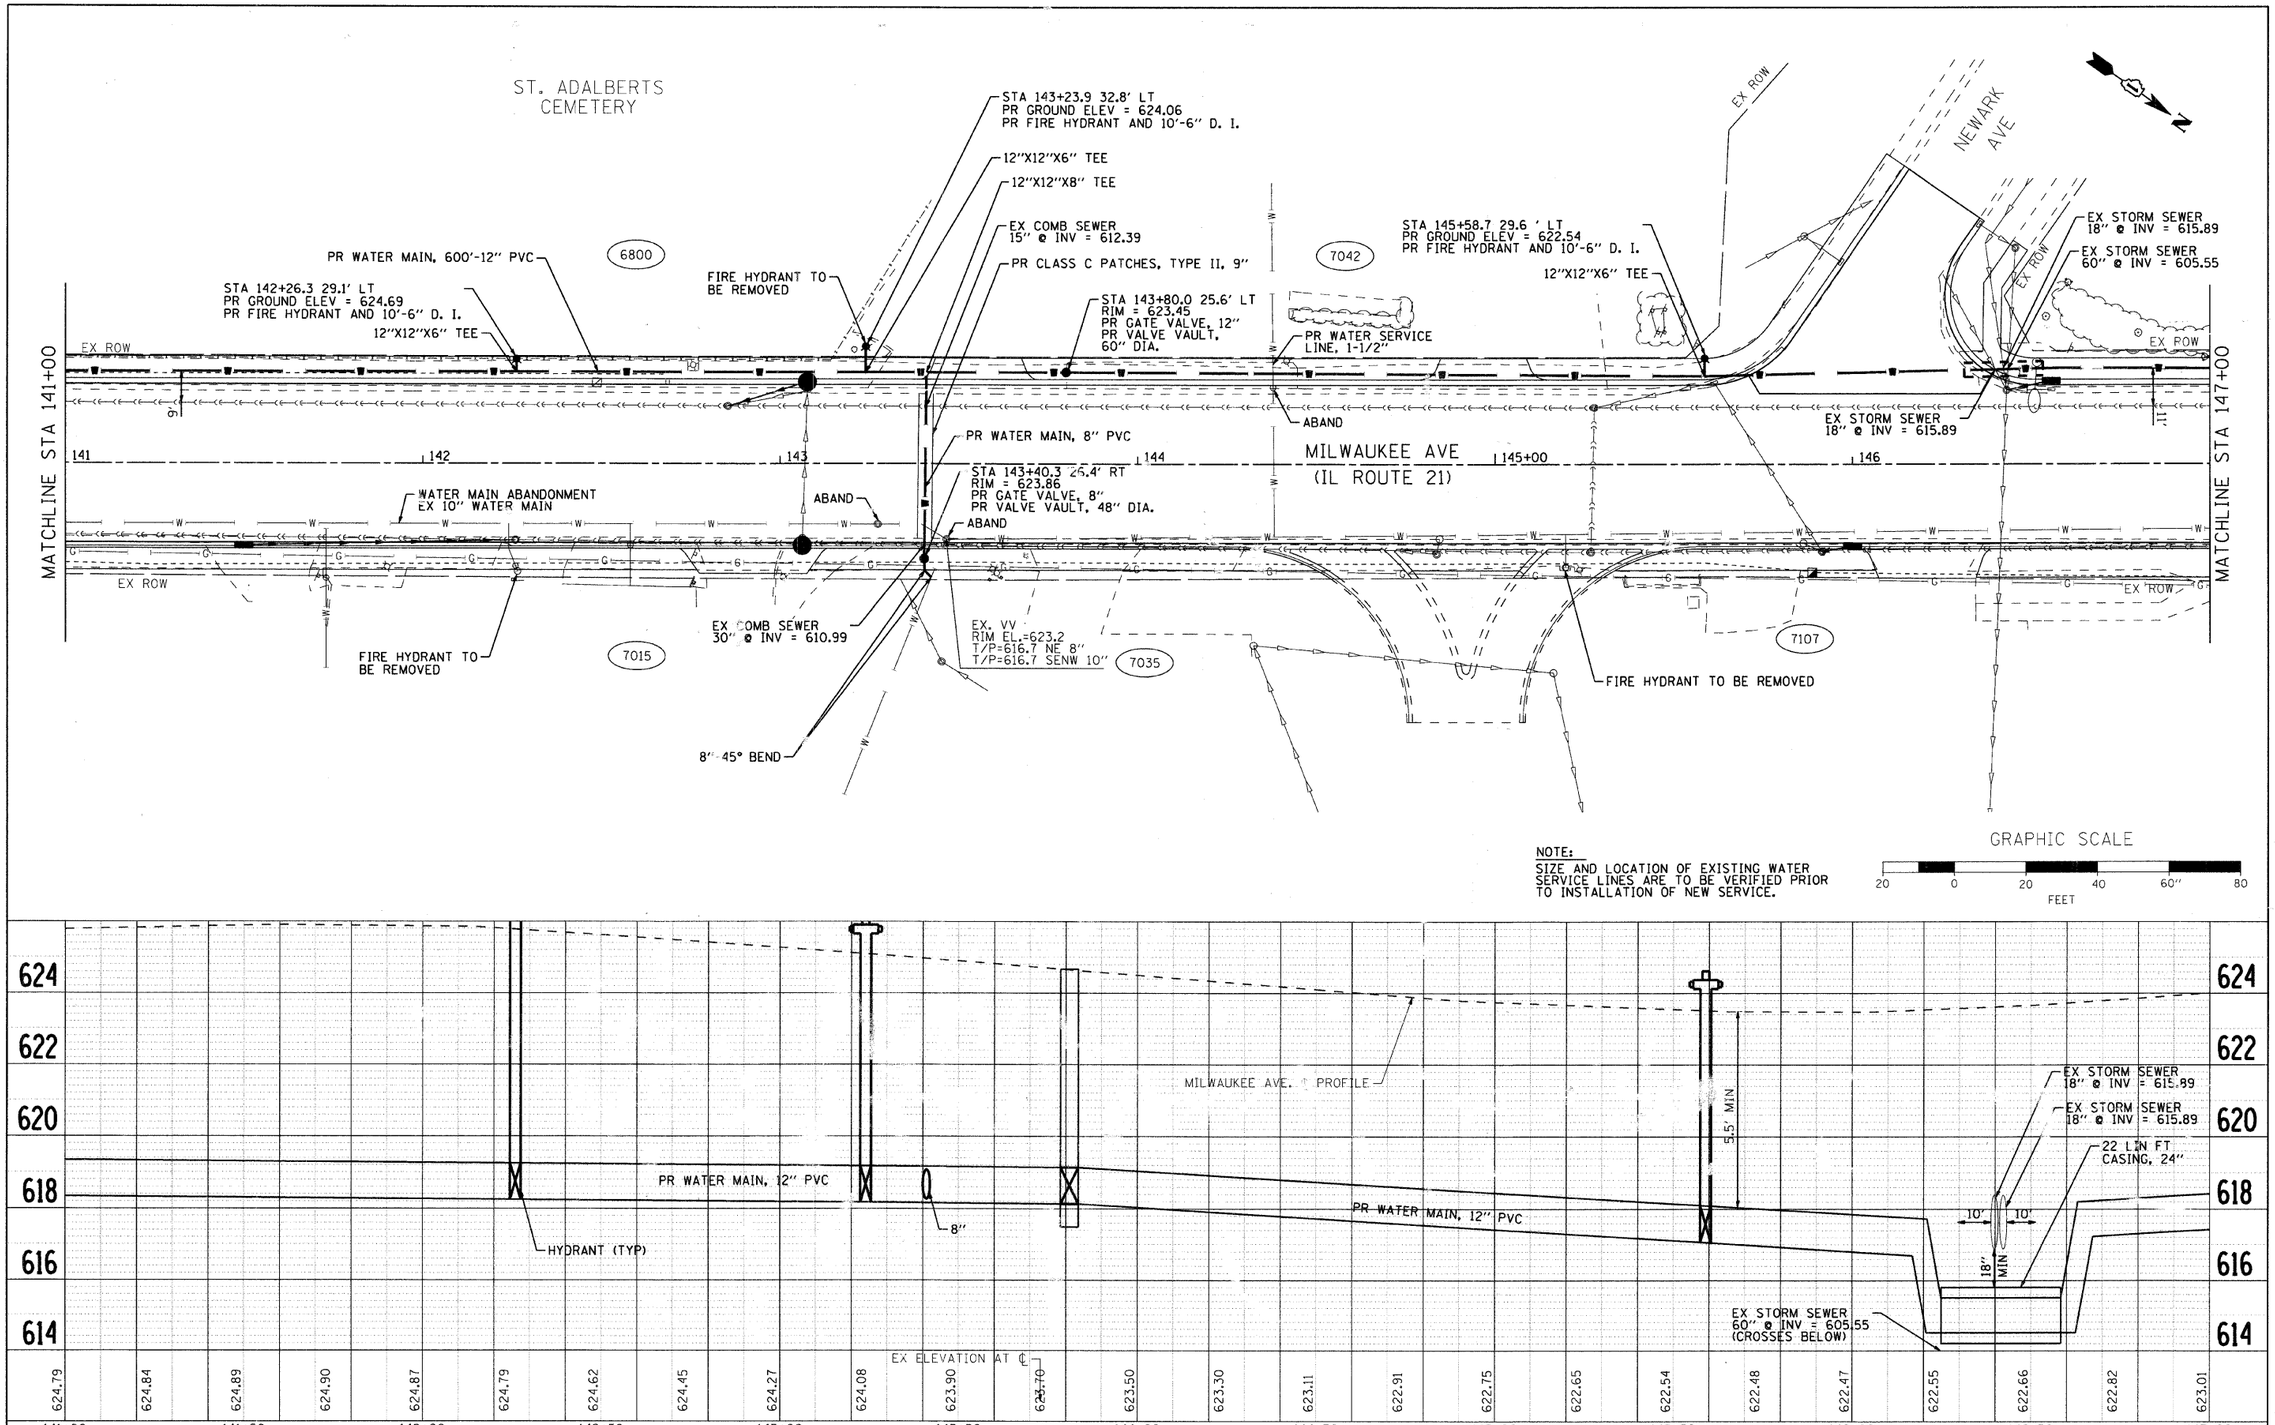

PLAN: SURVEYED / PLOTTED / ALIGNMENT CHECKED / RT. OF WAY CHECKED / CADD FILE NAME / NOTE BOOK NO. / BY / DATE

PROFILE: SURVEYED / PLOTTED / GRADES CHECKED / B.M. NOTED / STRUCTURE NOTATNS CHKD / NOTE BOOK NO. / BY / DATE

SEC Group, Inc. Illinois Professional Design Firm # 184-000108 Engineering Surveying Planning Landscape Architecture Illinois • Texas • Georgia www.secgroupinc.com	USER NAME = chartke	DESIGNED - JPA	REVISED -	VILLAGE OF NILES	PROPOSED WATER MAIN PLAN AND PROFILE	F.A. RTE. 3513	SECTION 08-00107-01-PV	COUNTY COOK	TOTAL SHEETS 169	SHEET NO. 44
		DRAWN - CMH	REVISED -					CONTRACT NO.		
	PLOT SCALE = 1" = 20'	CHECKED - JLP	REVISED -							
	PLOT DATE = 1/16/2009	DATE - 12/16/08	REVISED -		SCALE: 1" = 20' SHEET NO. 7 OF 10 SHEETS STA. 141+00.00 TO STA. 147+00.00	FED. ROAD DIST. NO.	ILLINOIS	FED. AID PROJECT M -8003(723)		

MILWAUKEE AVENUE IMPROVEMENTS
060253