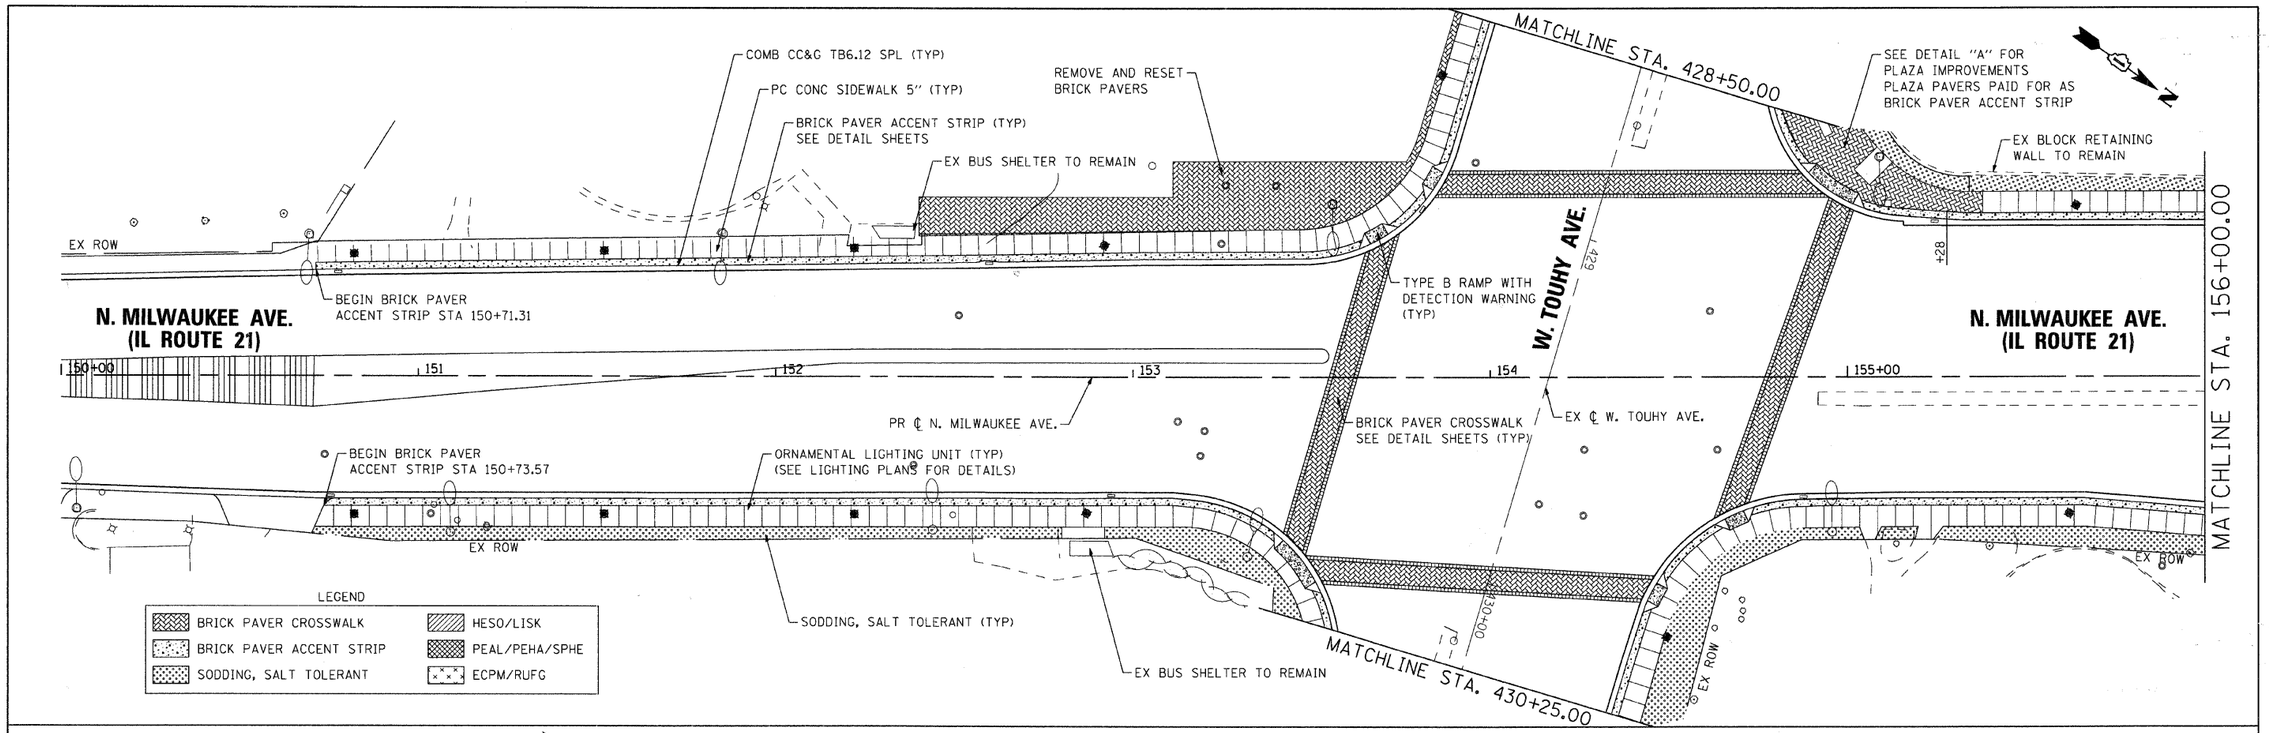

SEC Group, Inc. Illinois Professional Design Firm # 184-006106 Engineering Surveying Planning Landscape Architecture McHenry • Yorkville • New Lenox • Chicago www.secgroupinc.com	USER NAME = charlie	DESIGNED - MAC	REVISED -	VILLAGE OF NILES
		DRAWN - CMH	REVISED -	
	PLOT SCALE = 1" = 20'	CHECKED - CMH	REVISED -	
	PLOT DATE = 1/6/2009	DATE - 12/16/08	REVISED -	

LANDSCAPE PLAN

SCALE: 1" = 20' | SHEET NO. 1 OF 7 SHEETS | STA. 150+00.00 TO STA. 162+00.00

F.A.U. RTE.	SECTION	COUNTY	TOTAL SHEETS	SHEET NO.
3513	08-00107-00-PV	COOK	169	52
		CONTRACT NO.		
FED. ROAD DIST. NO.	ILLINOIS	FED. AID PROJECT	M -8003(723)	

MILWAUKEE AVENUE IMPROVEMENTS
060253
060253-lap-01.dgn