FINAL SURVEY	SURVEYED
	PLOTTED
NOTE BOOK	TEMPLATE
NO.	AREAS
	AREAS CHECKED

BY	DATE

ORIGINAL SURVEY	SURVEYED
	PLOTTED
NOTE BOOK	TEMPLATE
NO.	AREAS
	AREAS CHECKED

BY	DATE

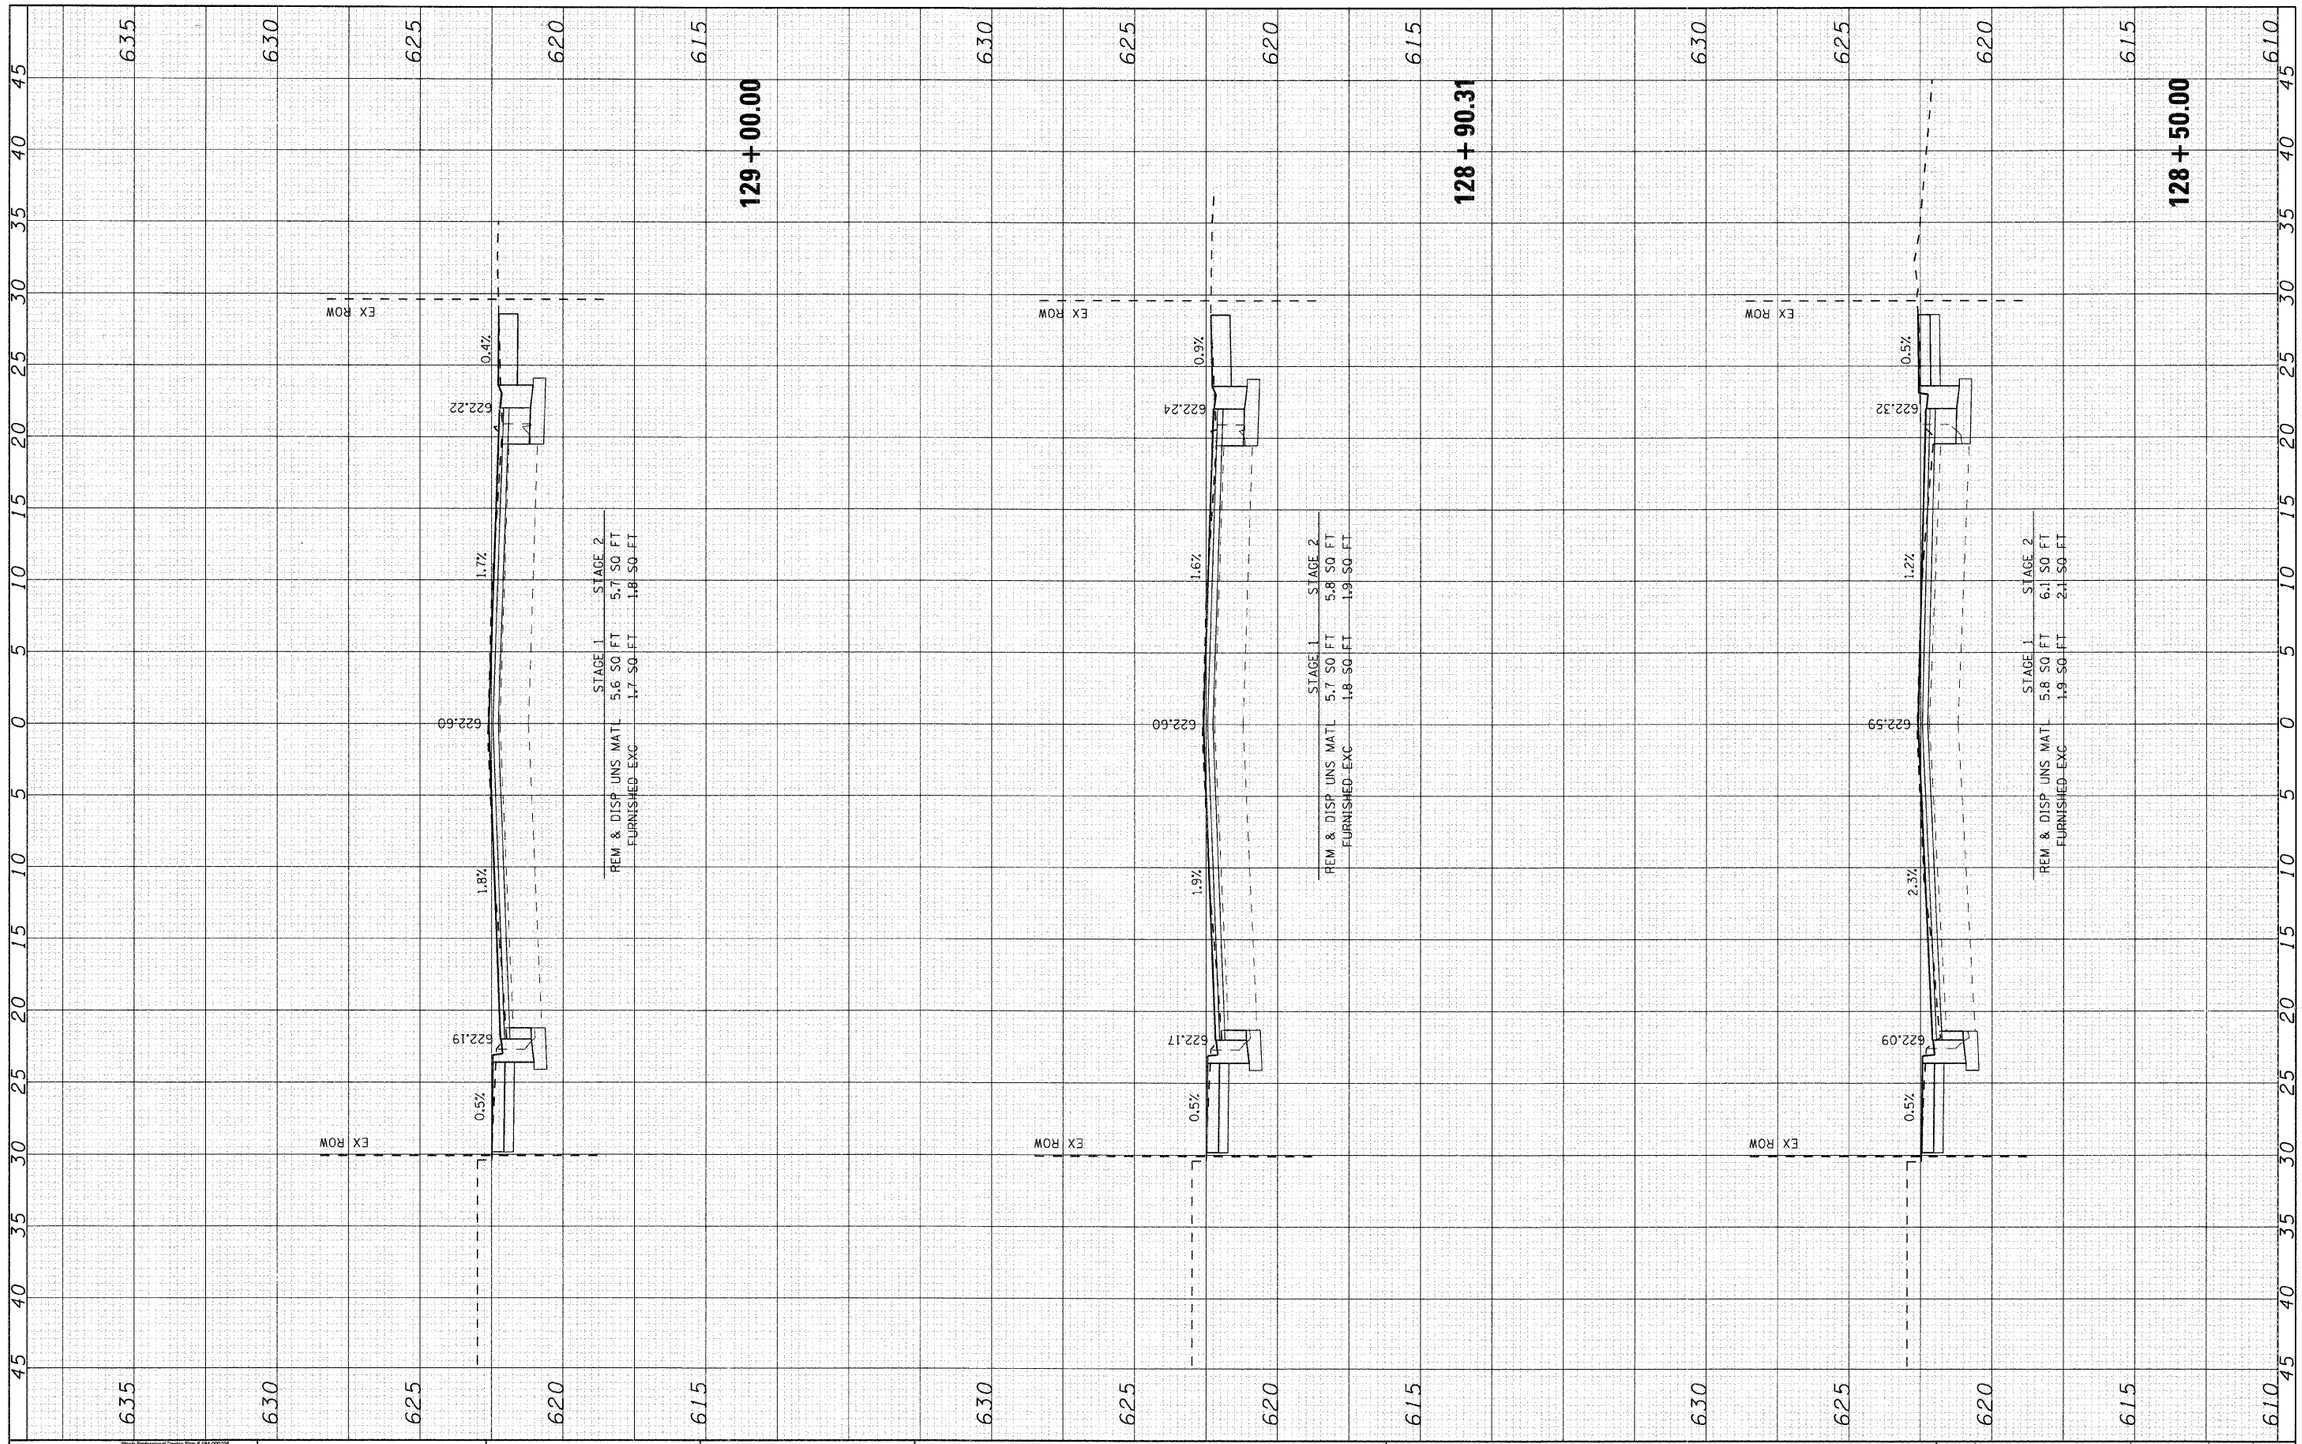

Illinois Professional Design Firm # 184-006708

SEC Group, Inc.
Engineering
Surveying
Planning
Landscape Architecture
McHenry • Yorkville • New Lenox • Chicago
www.secgroupinc.com

USER NAME = charlke	DESIGNED - CMH	REVISED -	
	DRAWN - CMH	REVISED -	
PLOT SCALE = 5	CHECKED - JLP	REVISED -	
PLOT DATE = 12/22/2008	DATE - 12/16/08	REVISED -	

VILLAGE OF NILES

MILWAUKEE AVENUE CROSS SECTIONS

SCALE: 5 | SHEET NO. 24 OF 70 SHEETS | STA. 128+50.00 TO STA. 129+00.00

F.A.U. RTE.	SECTION	COUNTY	TOTAL SHEETS	SHEET NO.
3513	08-00107-00-PV	COOK	169	123
		CONTRACT NO. [redacted]		
FED. ROAD DIST. NO.	ILLINOIS	FED. AID PROJECT	M -8003(723)	

MILWAUKEE AVENUE IMPROVEMENTS
060253
060253-XSC-MilwaukeeV.dgn