FINAL SURVEY	SURVEYED	BY	
	PLOTTED		
NOTE BOOK	TEMPLATE		
NO.	AREAS		DATE
	AREAS CHECKED		

ORIGINAL SURVEY	SURVEYED	BY	
	PLOTTED		
NOTE BOOK	TEMPLATE		
NO.	AREAS		DATE
	AREAS CHECKED		

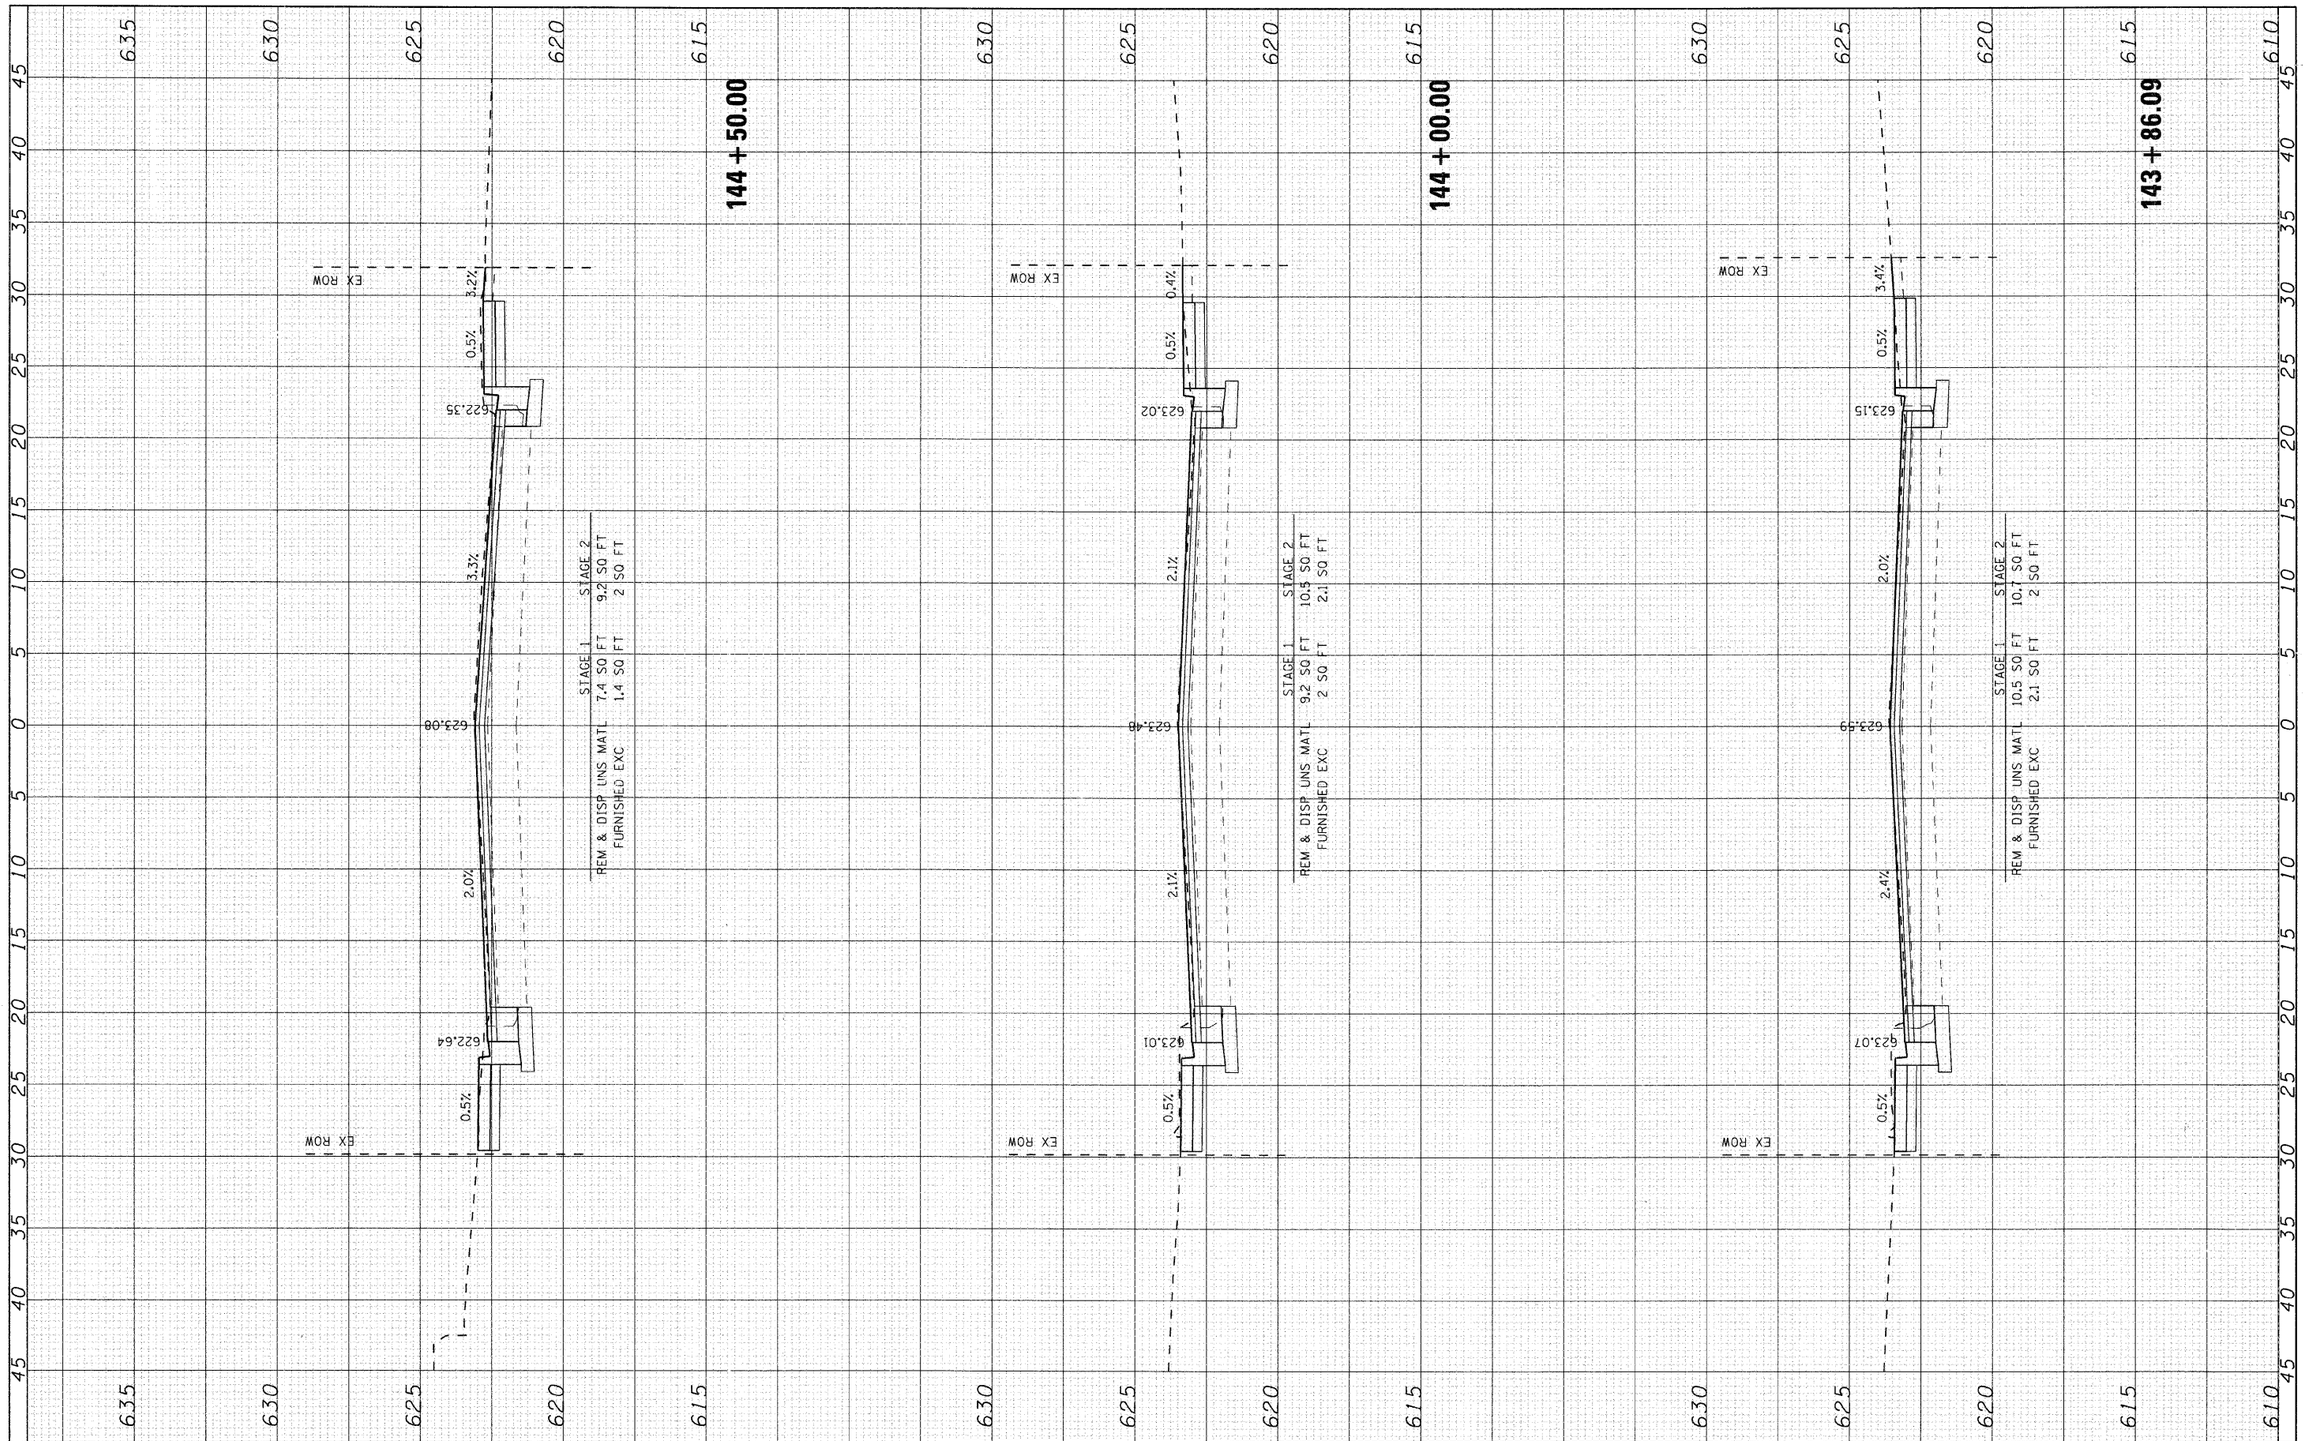

Illinois Professional Design Firm # 184.006108

SEC Group, Inc.
Engineering
Surveying
Planning
Landscape Architecture
McHenry • Yorkville • New Lenox • Chicago
www.secgroupinc.com

USER NAME = charlie	DESIGNED - CMH	REVISED -
	DRAWN - CMH	REVISED -
PLOT SCALE = 5	CHECKED - JLP	REVISED -
PLOT DATE = 12/22/2008	DATE - 12/16/08	REVISED -

VILLAGE OF NILES

MILWAUKEE AVENUE CROSS SECTIONS

SCALE: 5 | SHEET NO. 40 OF 70 SHEETS | STA. 143+86.09 TO STA. 144+50.00

F.A.U. RTE.	SECTION	COUNTY	TOTAL SHEETS	SHEET NO.
3513	08-00107-00-PV	COOK	169	139
		CONTRACT NO. 2		
FED. ROAD DIST. NO.	ILLINOIS	FED. AID PROJECT	M -8003(723)	

MILWAUKEE AVENUE IMPROVEMENTS
060923
060923-XSC-MilwaukeeV.dgn