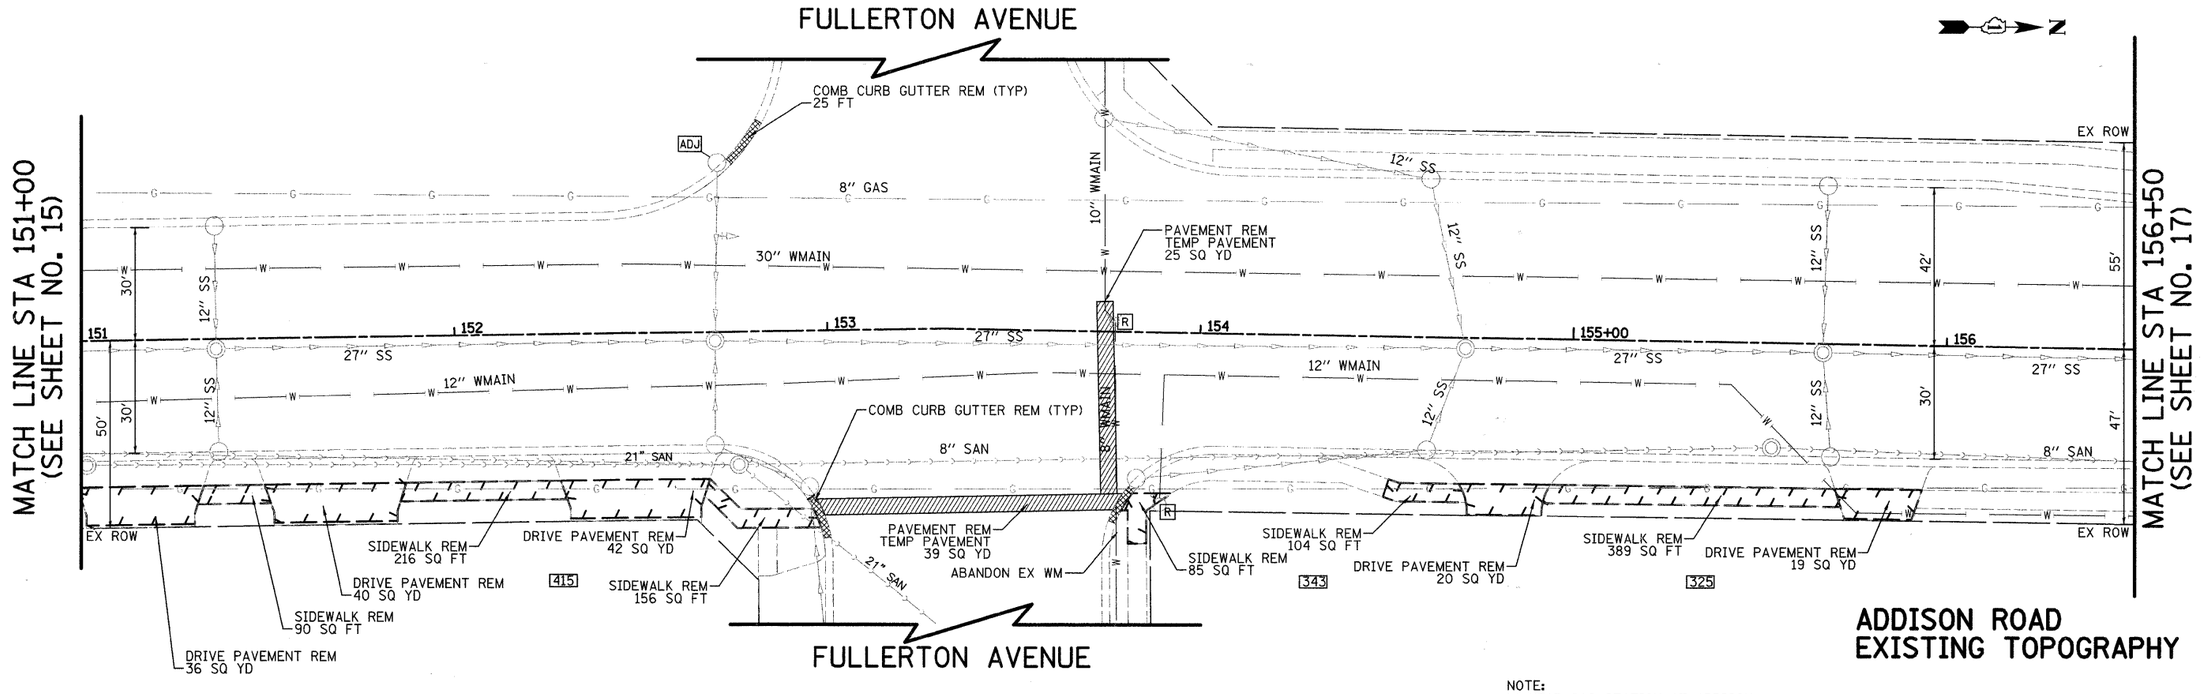

NOTE:
1.) NEAR GAS STATION AT ADDISON ROAD AND FULLERTON AVENUE VITON GASKETS SHALL BE USED WHEN INSTALLING WATER MAIN IN THIS AREA. THIS WORK SHALL BE INCIDENTAL TO THE DUCTILE IRON WATER MAIN INSTALLED.

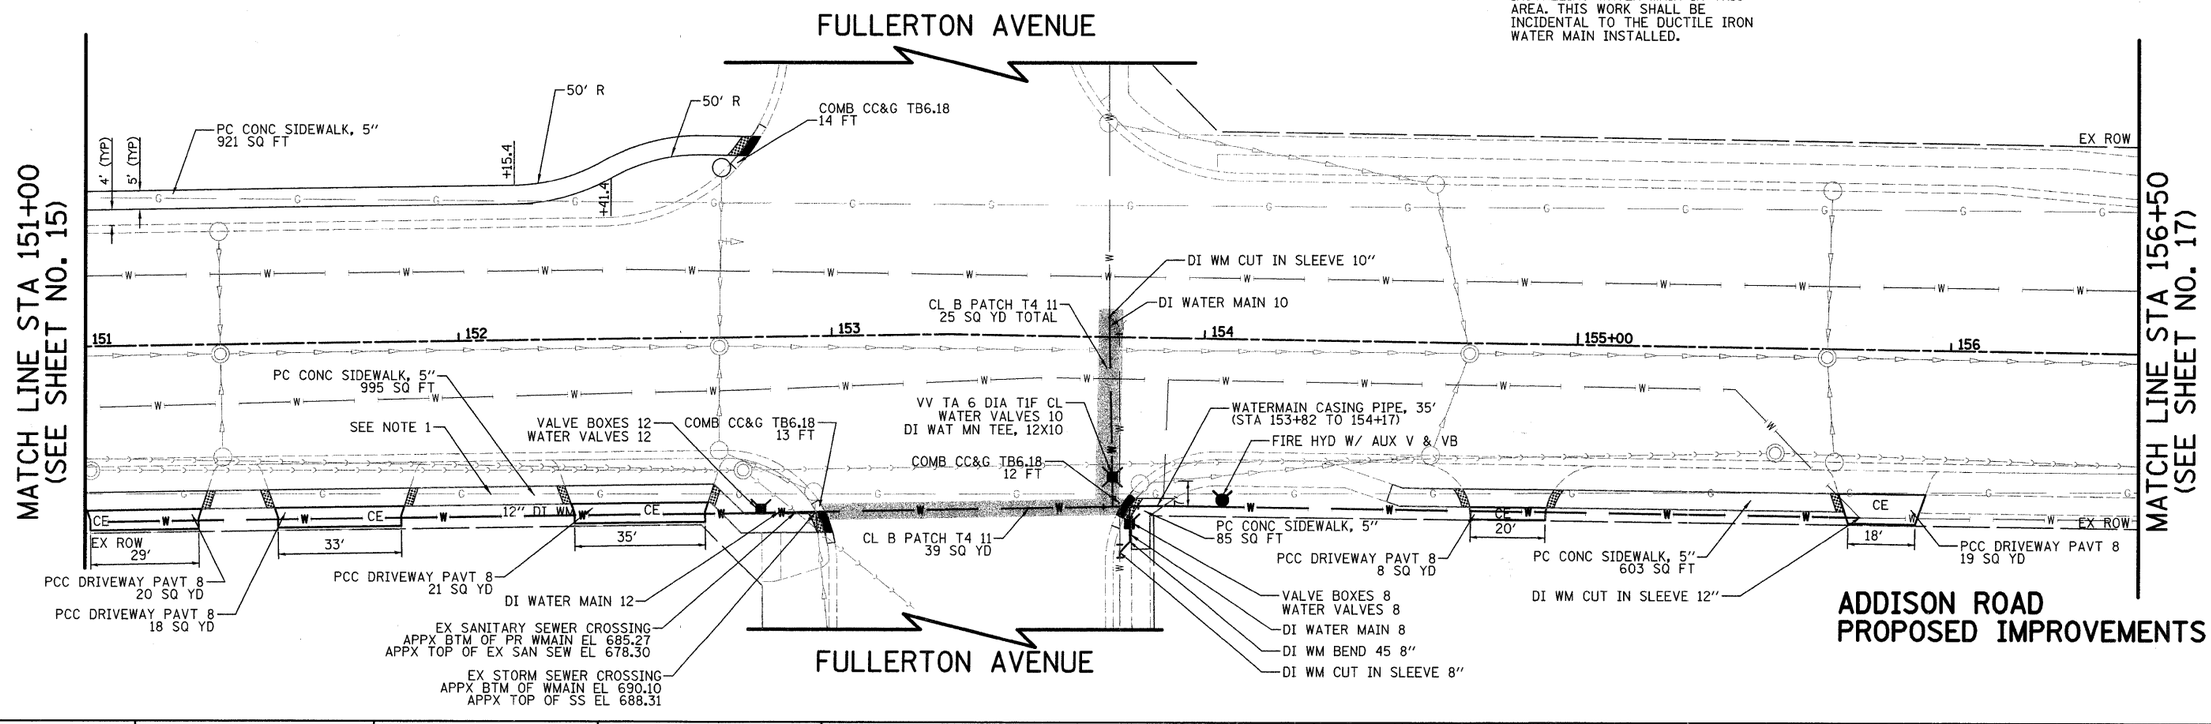

PLAN
SURVEYED — BY — DATE
PLOTTED
ALIGNMENT CHECKED
RT. OF WAY CHECKED
CADD FILE NAME
NOTE BOOK
NO.

PROFILE
SURVEYED — BY — DATE
PLOTTED
GRADES CHECKED
B.M. NOTED
STRUCTURE NOTATIONS CHKD
NOTE BOOK
NO.

FILE NAME = J:\2192\cad\sheet\04_RP\2192_RP2.dgn	USER NAME = pk	DESIGNED - PK	REVISED -
		DRAWN - JRR	REVISED -
	PLOT SCALE = 20.0000 ' / IN.	CHECKED - RTM	REVISED -
	PLOT DATE = 12/9/2008	DATE - 11/21/2008	REVISED -

Get the Addison ADVANTAGE!

CIVILTECH
450 E Devon Ave, Suite 300 • Itasca, Illinois 60143
Tel 630.773.3900 • Fax 630.773.3975
www.civiltechinc.com

SCALE: 1" = 20' | SHEET NO. 16 OF 46 SHEETS | STA 151+00 TO STA 156+50

FA RTE	SECTION	COUNTY	TOTAL SHEETS	SHEET NO.
2642	06-00095-00-RS	DUPAGE	46	16
		CONTRACT NO. 63100		
FED ROAD DIST NO.	ILLINOIS	FED AID PROJECT		