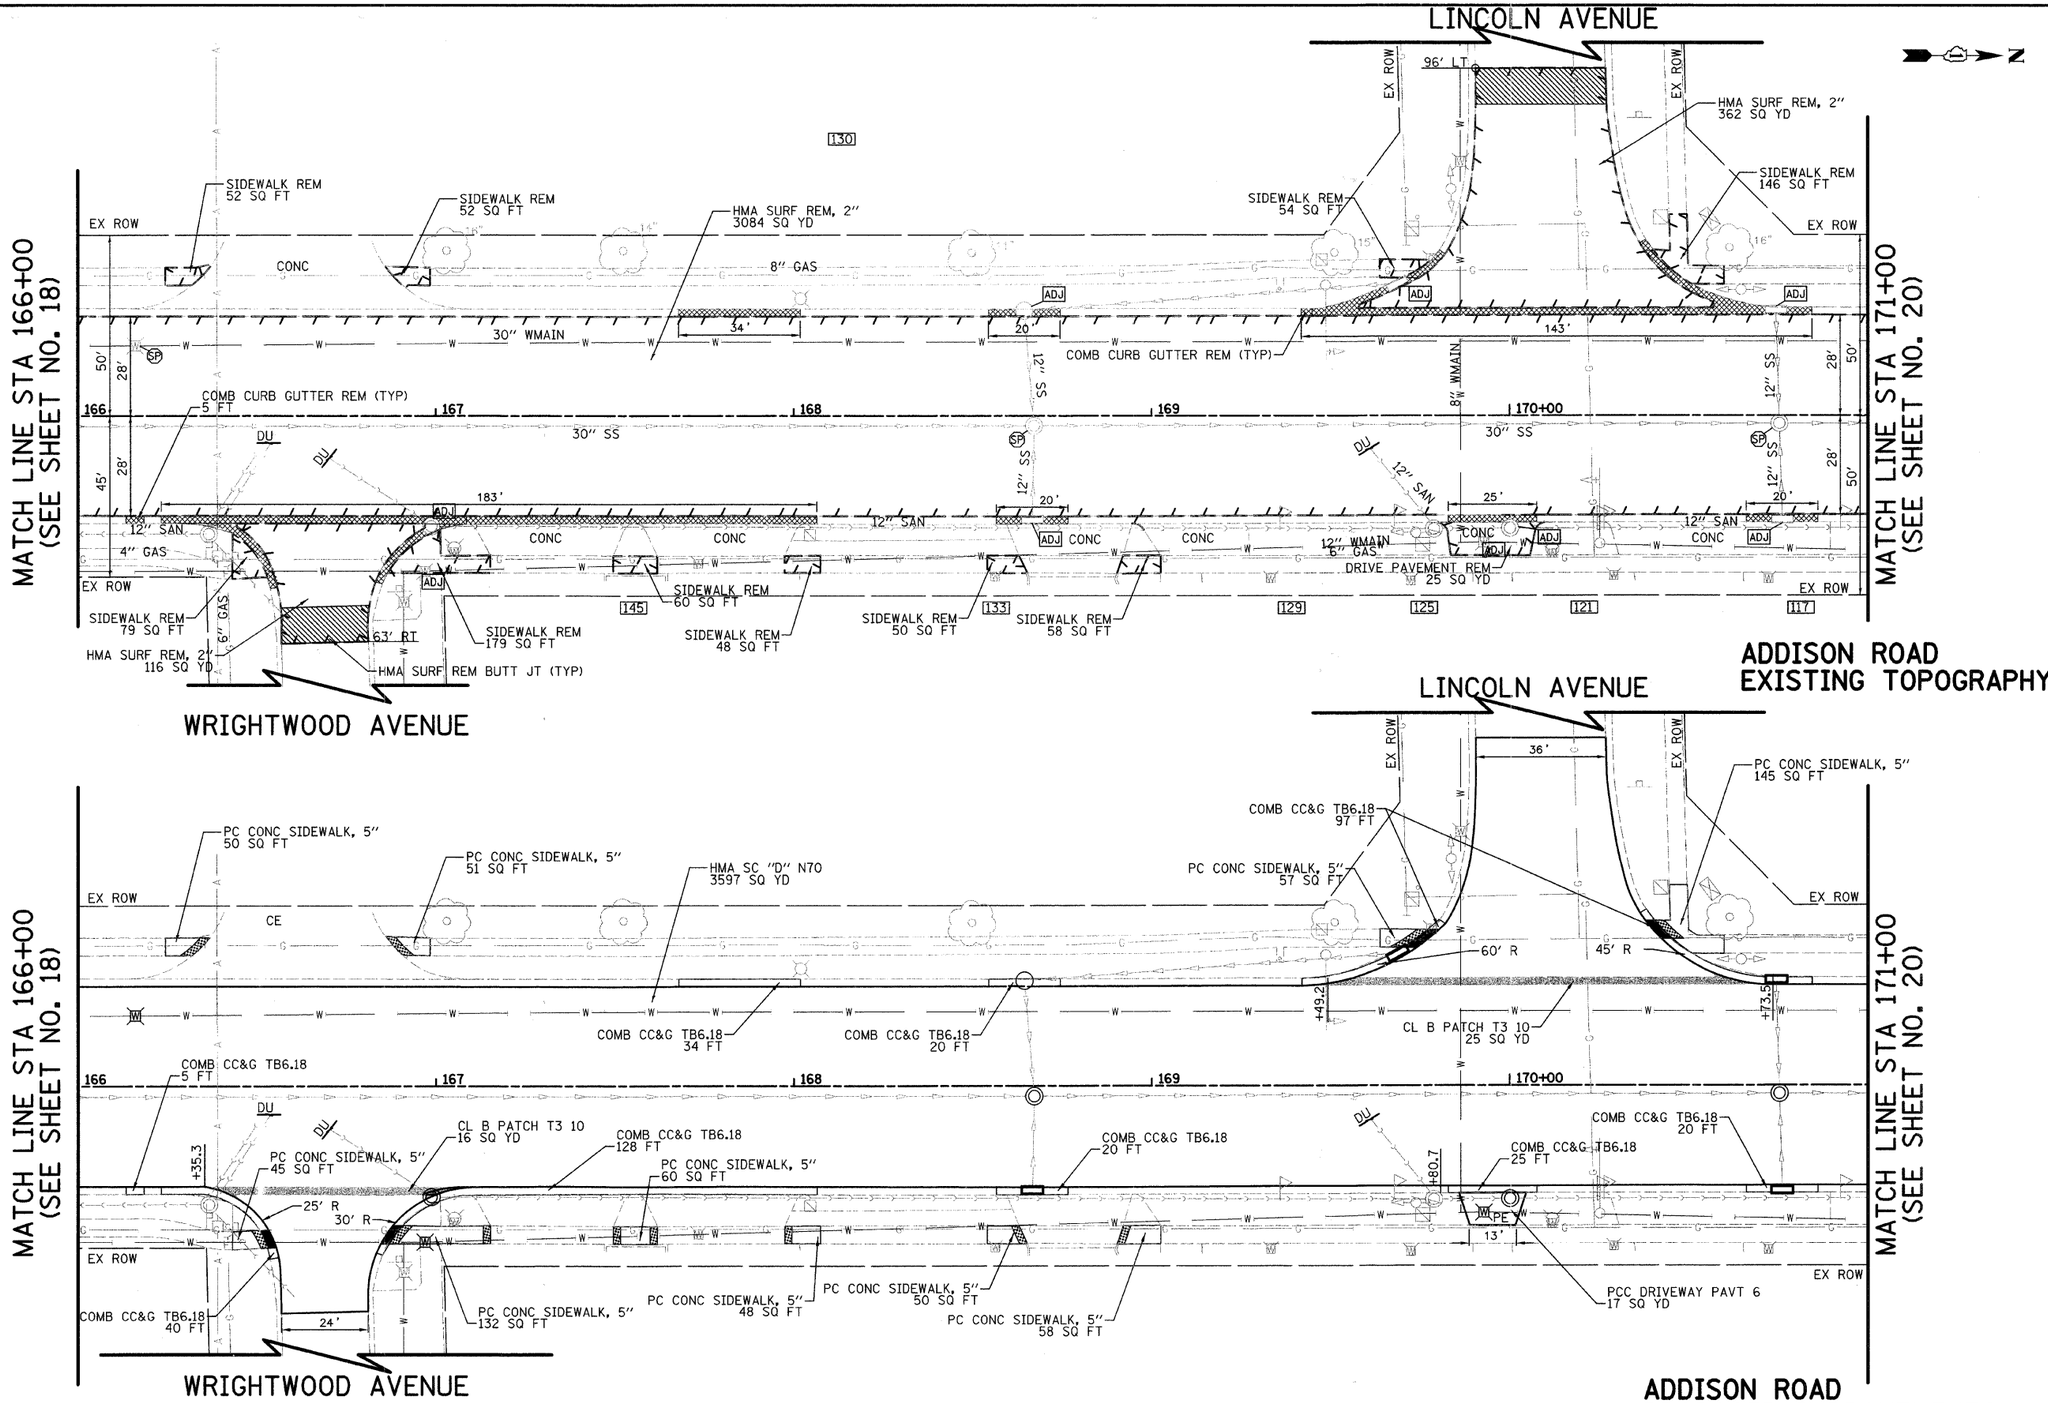

PLAN
SURVEYED
PLOTTED
ROADWAYS CHECKED
R/W NOTED
STRUCTURE NOTATNS CHKD
NOTE BOOK
NO.
BY
DATE

PROFILE
SURVEYED
PLOTTED
ROADWAYS CHECKED
R/W NOTED
STRUCTURE NOTATNS CHKD
NOTE BOOK
NO.
BY
DATE

FILE NAME = J:\2192\cad\sheet\04_RP\2192_RP2.dgn	USER NAME = jrr	DESIGNED - PK	REVISED -	
		DRAWN - JRR	REVISED -	
	PLOT SCALE = 20.0000 ' / IN.	CHECKED - RTM	REVISED -	
	PLOT DATE = 11/18/2008	DATE - 11/21/2008	REVISED -	

Get the Addison ADVANTAGE!

CIVILTECH
450 E Devon Ave, Suite 300 • Itasca, Illinois 60143
Tel: 630.773.3900 • Fax: 630.773.3975
www.civiltechinc.com

ROADWAY PLAN – ADDISON ROAD

SCALE: 1" = 20' | SHEET NO. 19 OF 46 SHEETS | STA 166+00 TO STA 171+00

FA RTE	SECTION	COUNTY	TOTAL SHEETS	SHEET NO.
2642	06-00095-00-RS	DUPAGE	46	19
		CONTRACT NO. 63100		
FED ROAD DIST NO.	ILLINOIS	FED AID PROJECT		