PLAN	BY	DATE
SURVEYED		
PLOTTED		
HORIZONTAL CHECKED		
RT. OF WAY CHECKED		
NOTE BOOK		
NO.		
CADD FILE NAME		

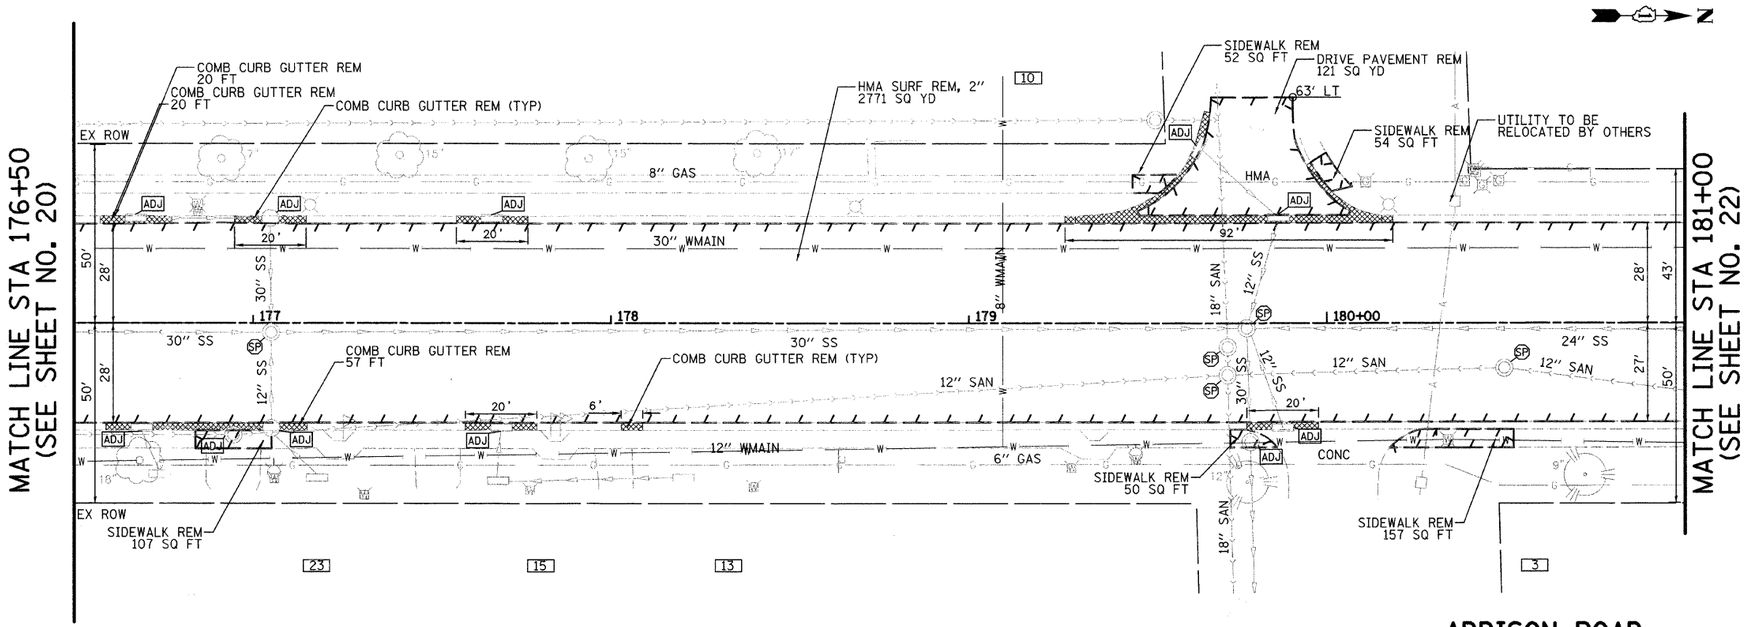

ADDISON ROAD
EXISTING TOPOGRAPHY

PROFILE	BY	DATE
SURVEYED		
PLOTTED		
HORIZONTAL CHECKED		
RT. OF WAY CHECKED		
NOTE BOOK		
NO.		
STRUCTURE NO(TYP)S CHKD		

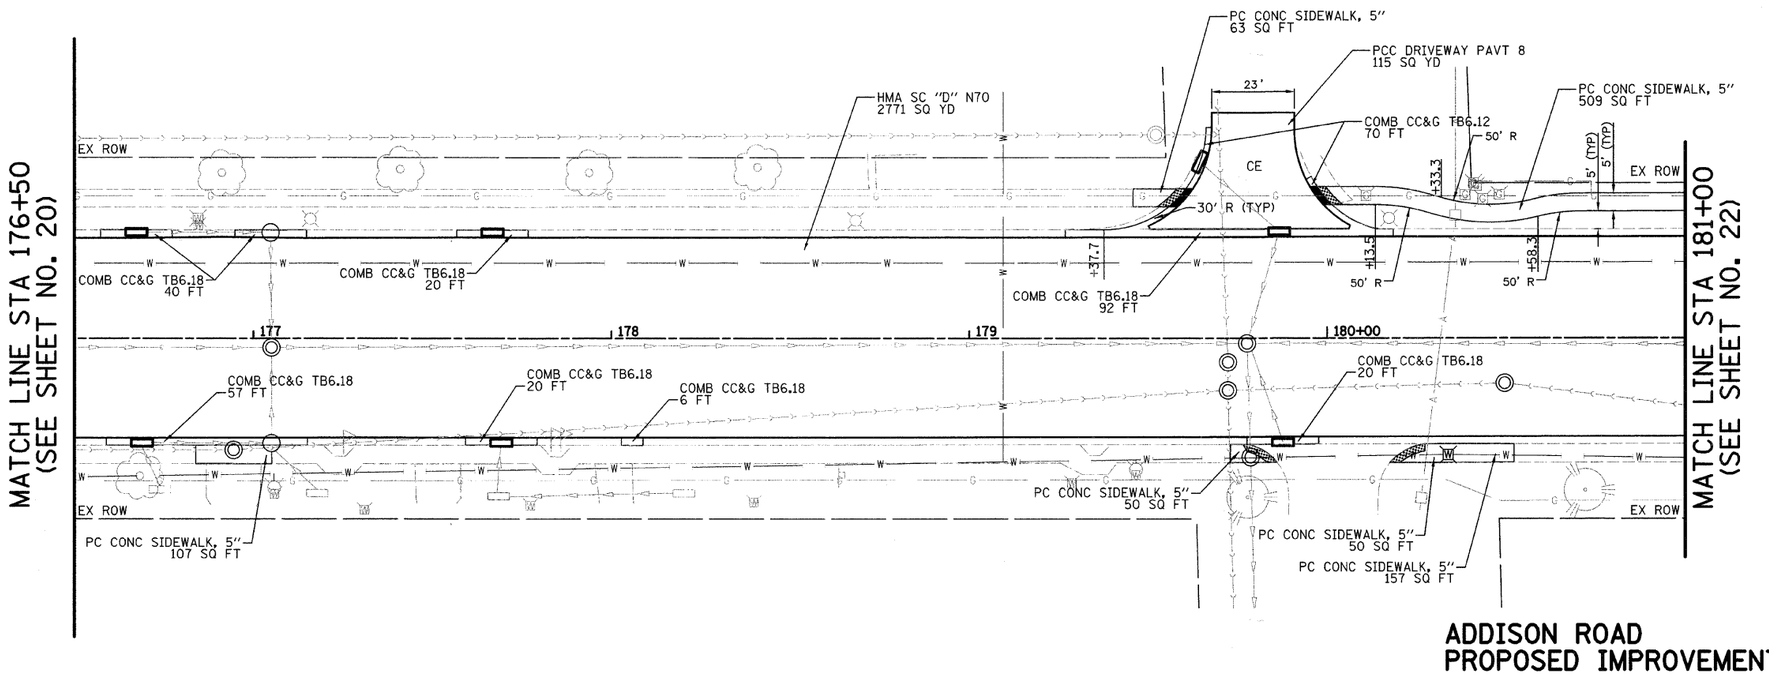

ADDISON ROAD
PROPOSED IMPROVEMENTS

FILE NAME = J:\2192\cad\sheet\04_RP\2192_RP2.dgn	USER NAME = jrr	DESIGNED - PK	REVISED -
		DRAWN - JRR	REVISED -
	PLOT SCALE = 20.0000 ' / IN.	CHECKED - RTM	REVISED -
	PLOT DATE = 11/18/2008	DATE - 11/21/2008	REVISED -

Get the Addison ADVANTAGE!

CIVILTECH
450 E Devon Ave, Suite 300 • Itasca, Illinois 60143
Tel: 630.773.3900 • Fax: 630.773.3975
www.civiltechinc.com

ROADWAY PLAN – ADDISON ROAD

SCALE: 1" = 20' | SHEET NO. 21 OF 46 SHEETS | STA 176+50 TO STA 181+00

FA RTE	SECTION	COUNTY	TOTAL SHEETS	SHEET NO.
2642	06-00095-00-RS	DUPAGE	46	21
		CONTRACT NO. 63100		
FED ROAD DIST NO.	ILLINOIS	FED AID PROJECT		