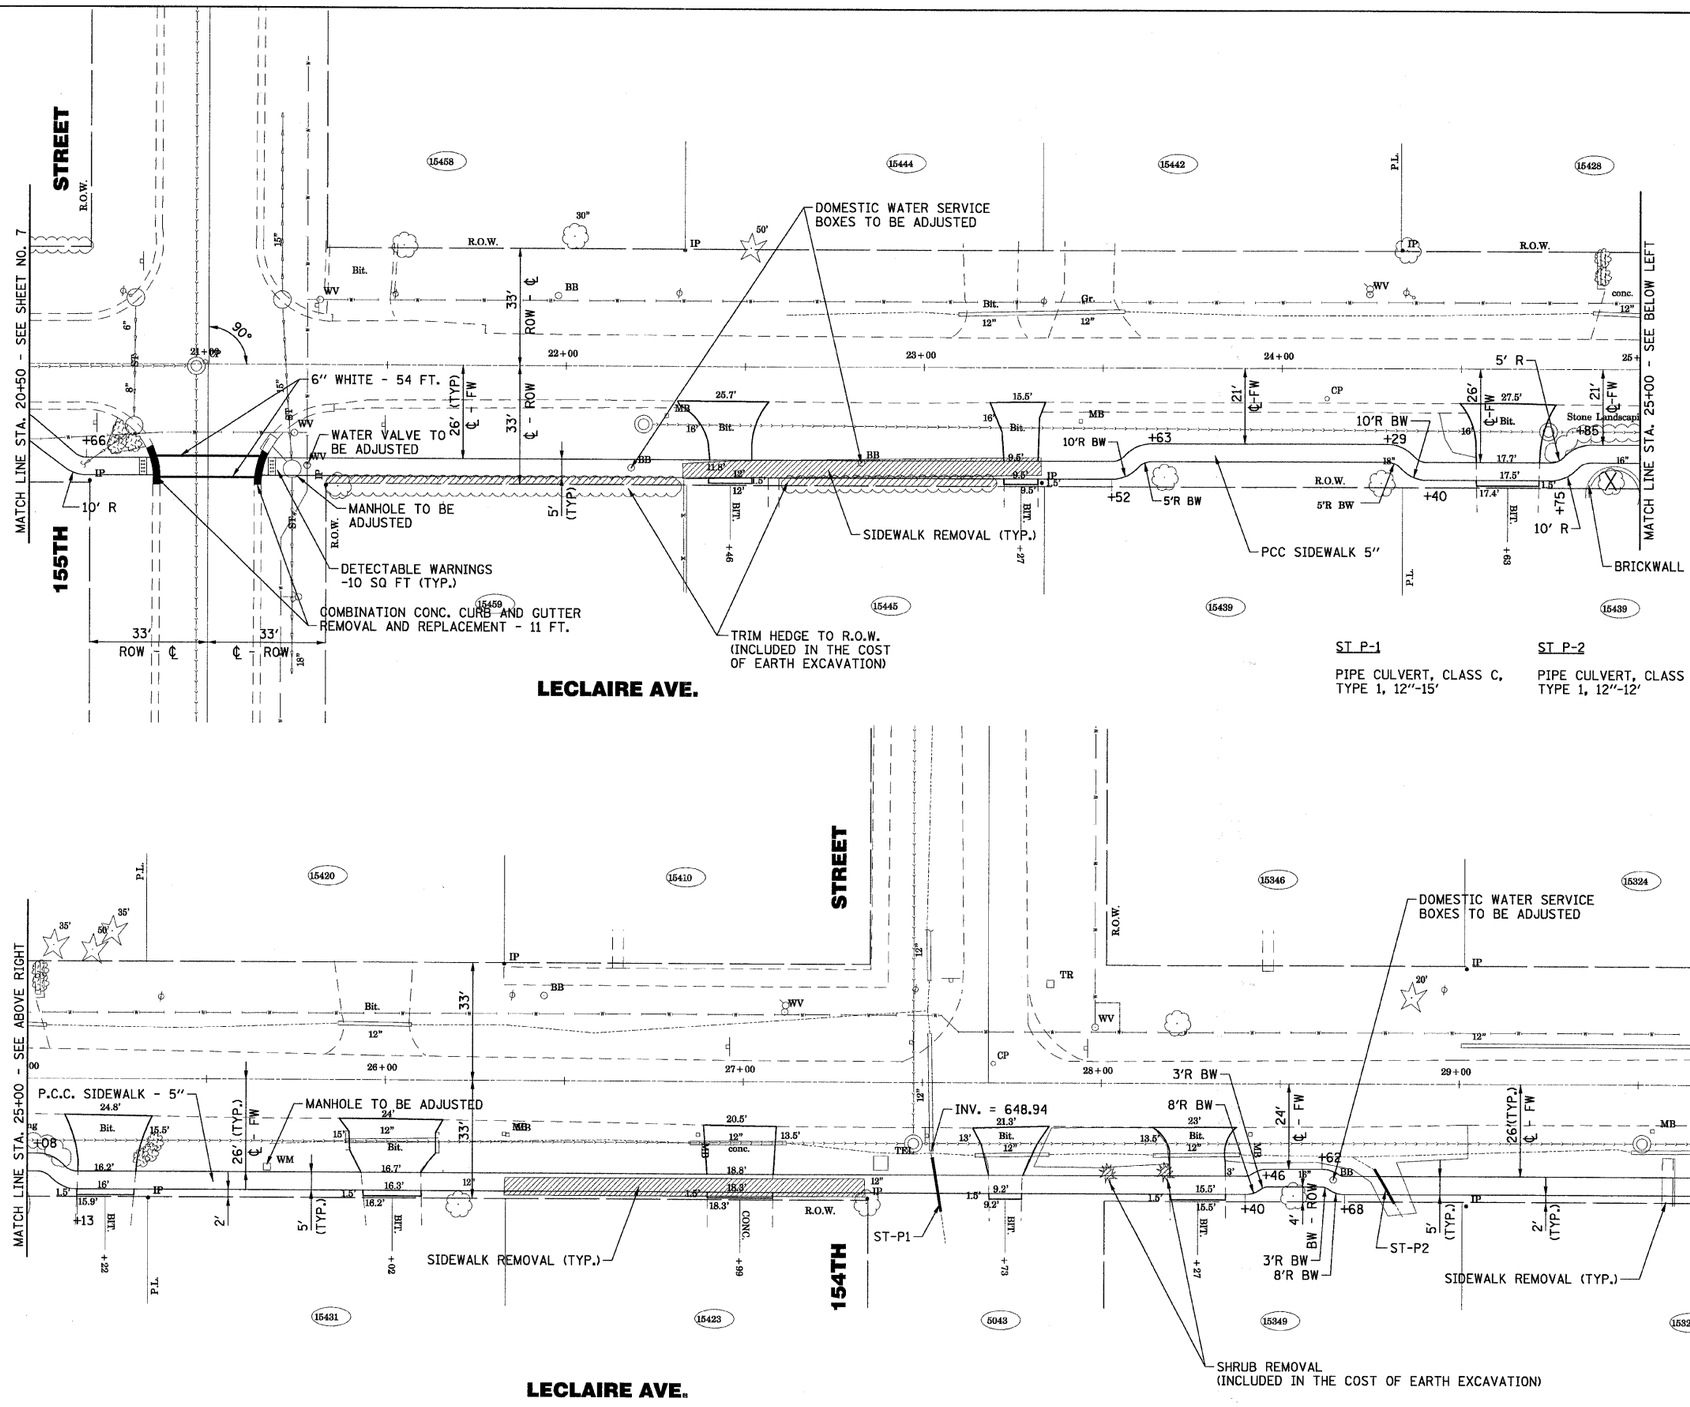

COPYRIGHT © 2007, BY BAXTER & WOODMAN, INC.
STATE OF ILLINOIS PROFESSIONAL DESIGN FIRM
LICENSE NO. 184-001082 EXPIRES 4/30/2009
...\DGN\Plan\SCE_5600.dgn
...\DGN\Plan\SCE_5600.dgn
...\DGN\Plan\SCE_5600.dgn