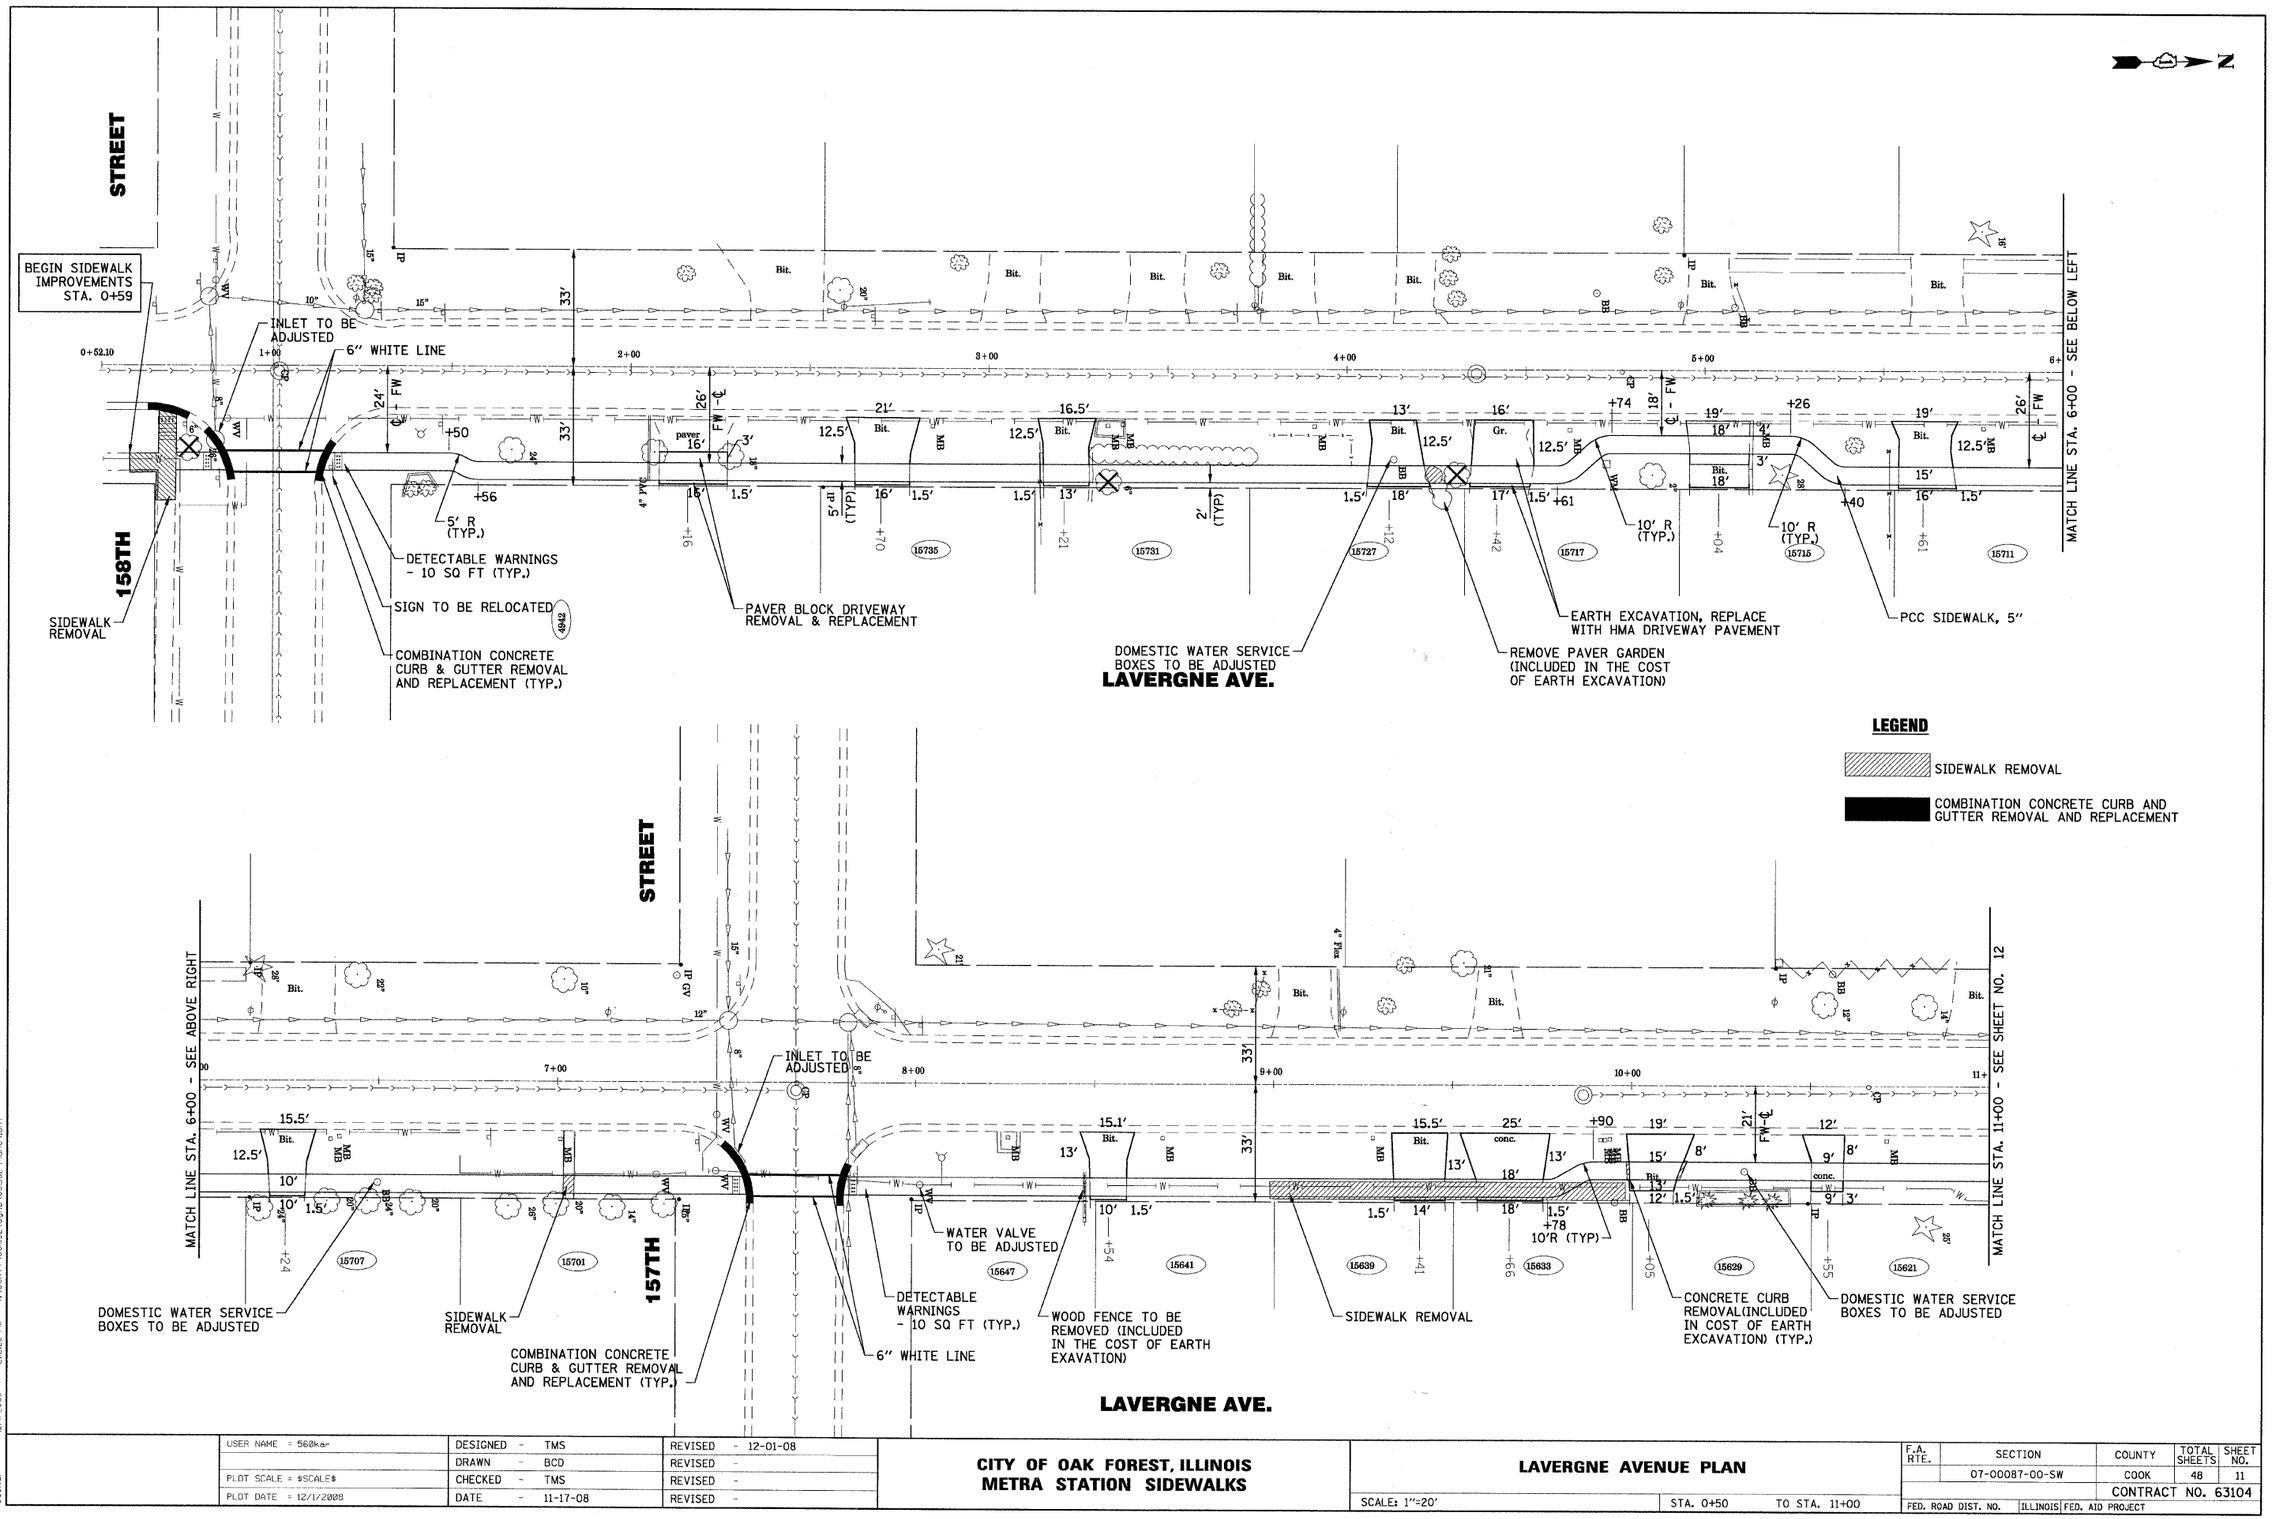

LEGEND

SIDEWALK REMOVAL

COMBINATION CONCRETE CURB AND GUTTER REMOVAL AND REPLACEMENT

COPYRIGHT © 2007, BY BAXTER & WOODMAN, INC.
STATE OF ILLINOIS - PROFESSIONAL DESIGN FIRM
LICENSE NO. 184-001592 EXPIRES 4/30/2010
12/7/2008 2:28:28 PM
560kar
...\Design\Highway\Sheets\06562-hbl
...\Oak-Fr\06562\dgns\06562-hbl
i:\oak-fr\06562\dgns\06562-h-pan04.dgn

USER NAME = 560kar	DESIGNED - TMS	REVISED - 12-01-08
	DRAWN - BCD	REVISED -
PLOT SCALE = $SCALE$	CHECKED - TMS	REVISED -
PLOT DATE = 12/1/2008	DATE - 11-17-08	REVISED -

CITY OF OAK FOREST, ILLINOIS
METRA STATION SIDEWALKS

LAVERGNE AVENUE PLAN

SCALE: 1"=20' | STA. 0+50 TO STA. 11+00

F.A. RTE.	SECTION	COUNTY	TOTAL SHEETS	SHEET NO.
	07-00087-00-SW	COOK	48	11
		CONTRACT NO. 63104		
FED. ROAD DIST. NO.	ILLINOIS	FED. AID PROJECT		