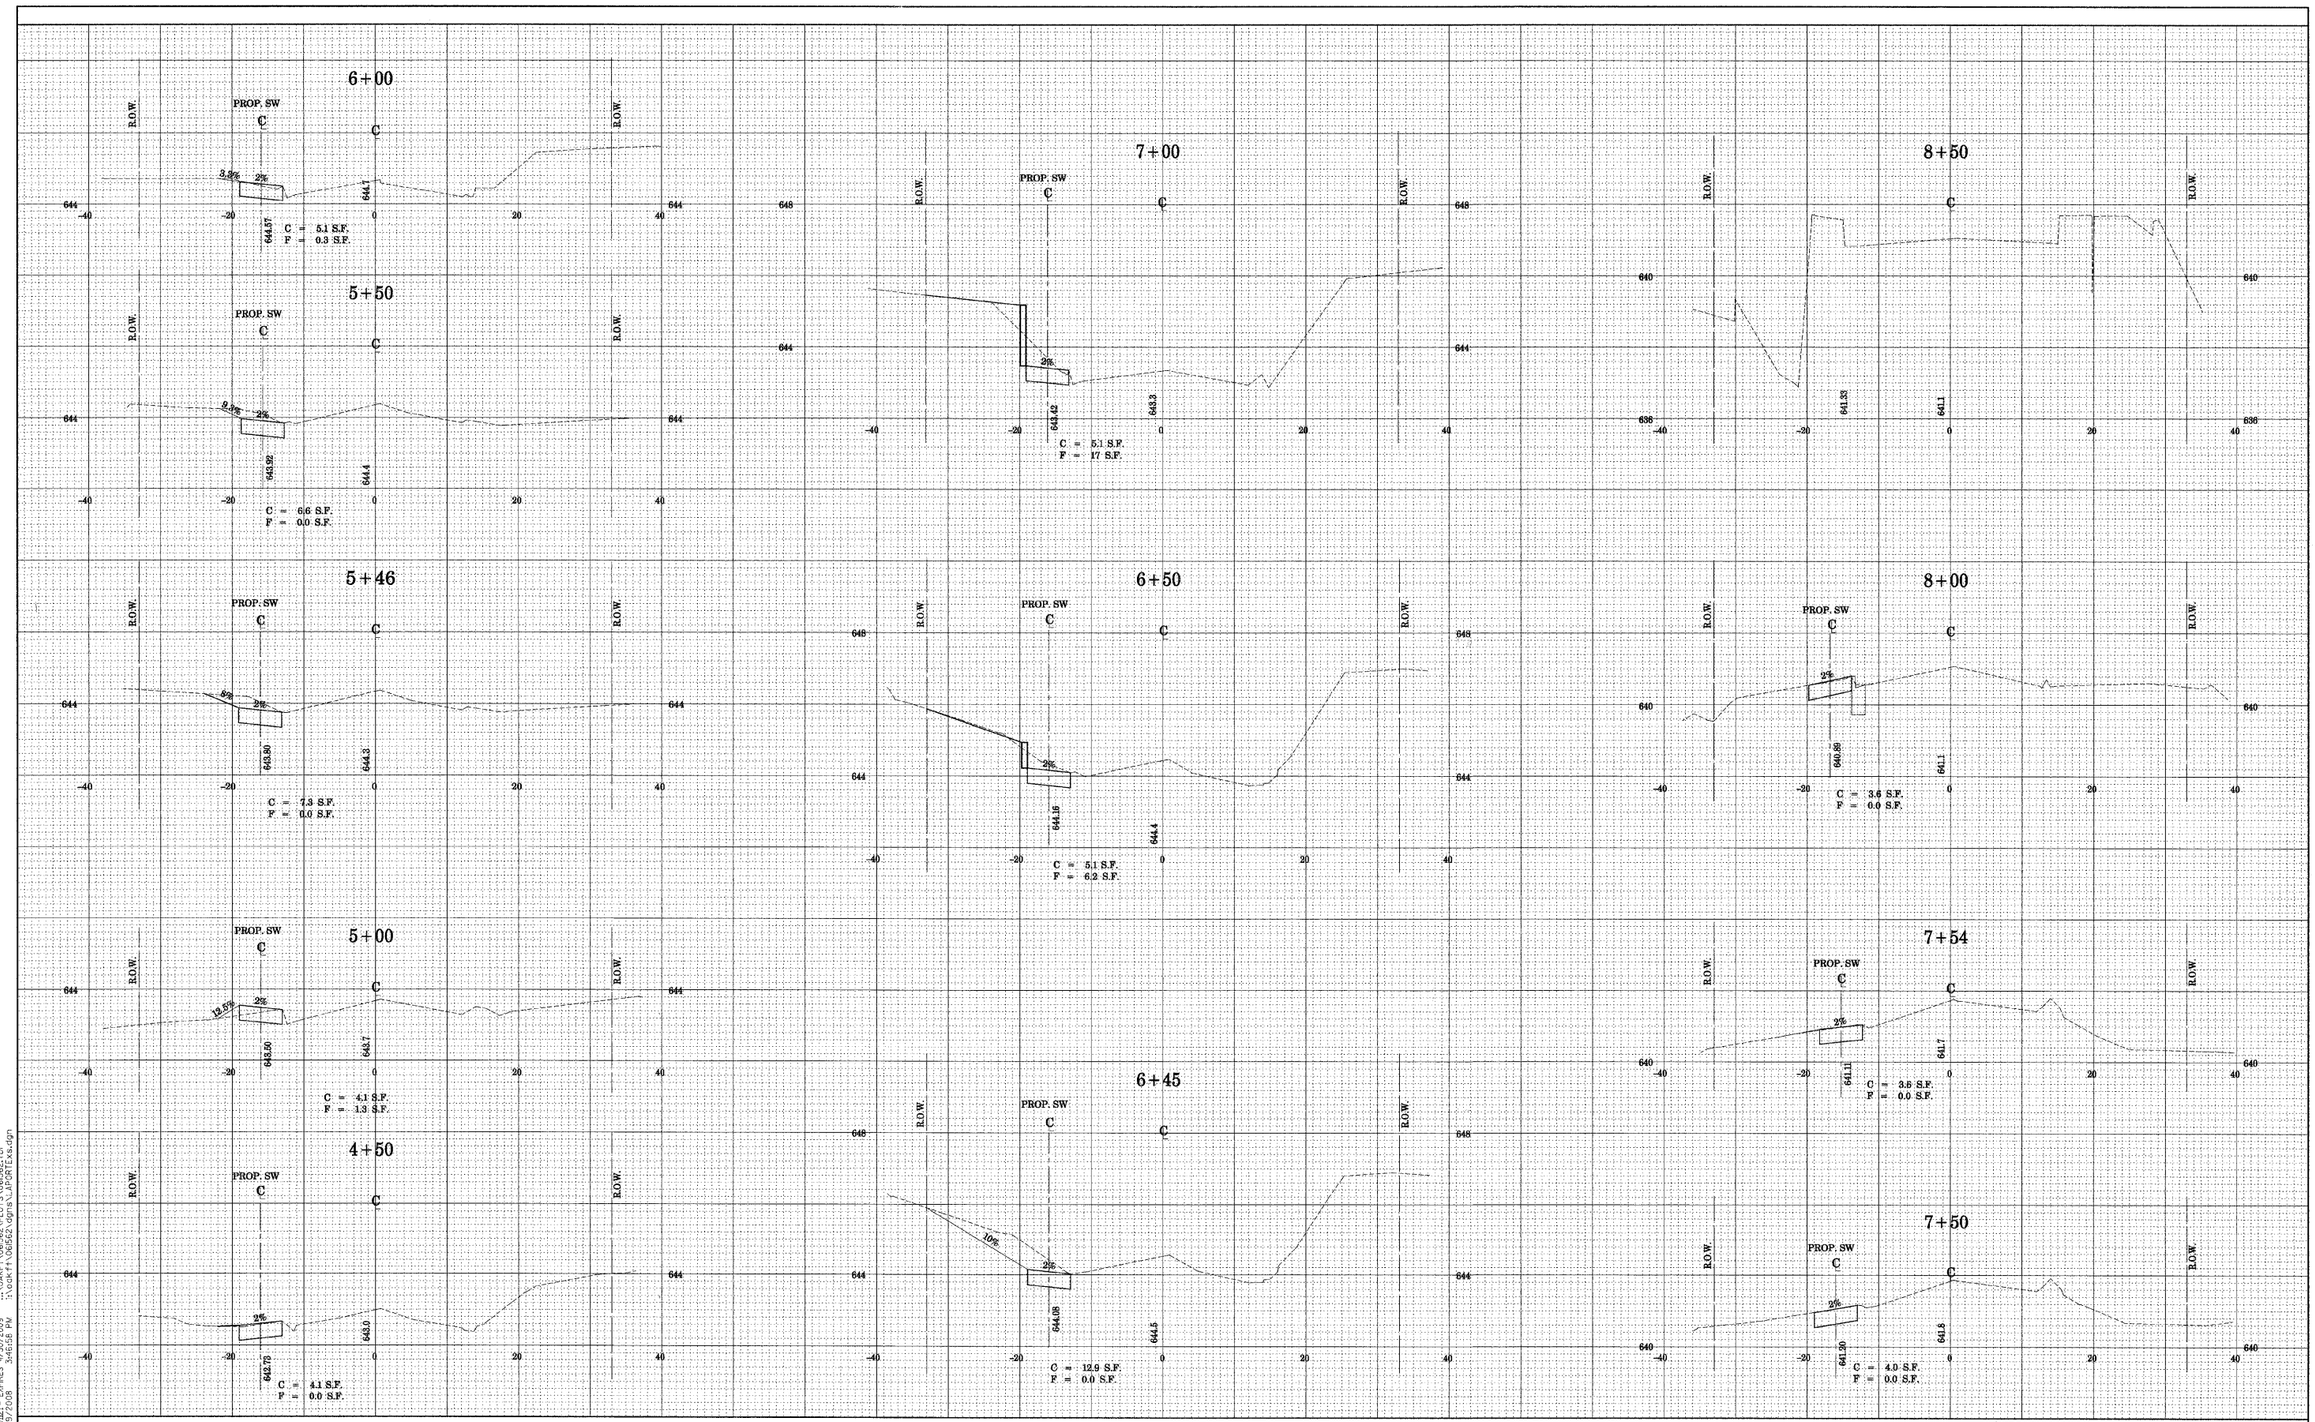

COPYRIGHT © 2007, BY BAXTER & WOODMAN, INC.
STRICTLY PROTECTED BY COPYRIGHT LAWS.
LICENSE NO.: 184-001282 - EXPIRES 4/30/2009
360k dr 8/9/2008 3:46:56 PM
..\Jobdrive\OCE_9600.drv
..\OAKFT\06562\PLOTS\06562.tbl
I:\ocivil\06562\dgns_APCMTExs.dgn

BAXTER & WOODMAN Consulting Engineers

DGN: T:\60MBY = 560k dr	DESIGNED - TMS	REVISED -	
	CHECKED - TMS	REVISED -	
PLOT SCALE = $SCALE$	DRAWN - BCD	REVISED -	
PLOT DATE = 11/19/2008	DATE - 11-17-08	REVISED -	

CITY OF OAK FOREST, ILLINOIS
LAPORTE AVENUE
SIDEWALK IMPROVEMENTS

CROSS SECTIONS

SCALE: STA. TO STA.

F.A. RTE.	SECTION	COUNTY	TOTAL SHEETS	SHEET NO.
	07-00087-00-SW	COOK	48	38
		CONTRACT NO. 63104		
FED. ROAD DIST. NO.	ILLINOIS	FED. AID PROJECT		