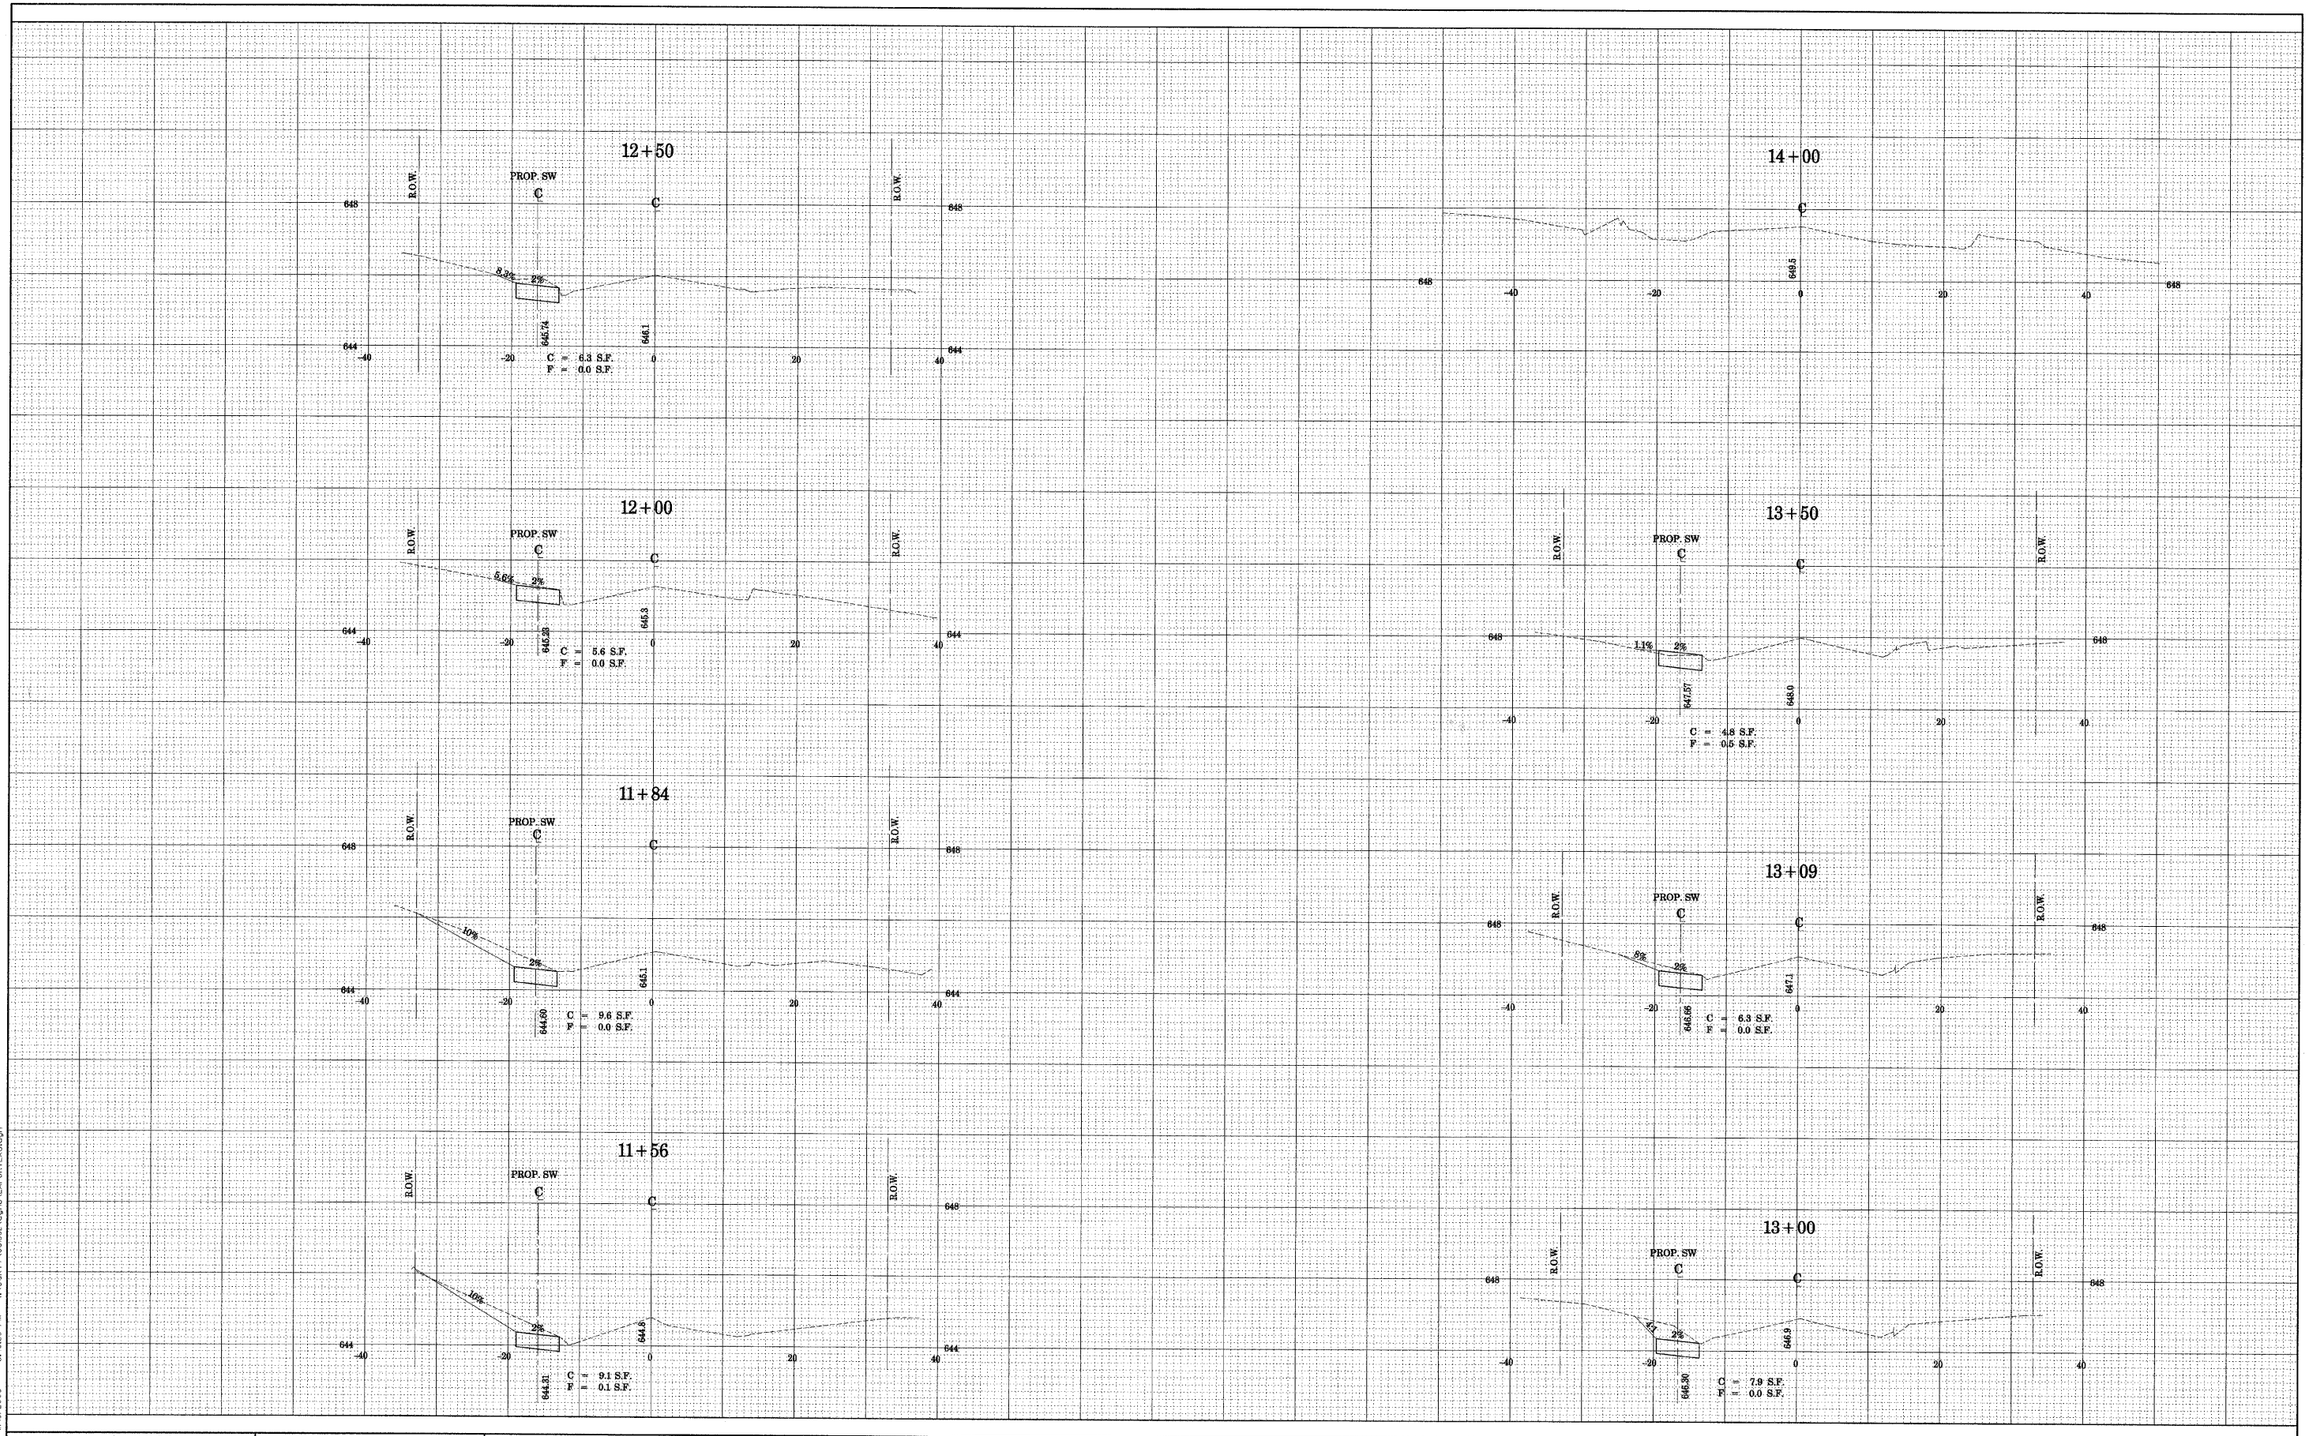

COPYRIGHT © 2007 BY BAXTER & WOODMAN INC.
STATE OF ILLINOIS - PROFESSIONAL DESIGN FIRM
LICENSE NO. 184-001321 - EXPIRES 4/30/2009
(630)668-7197 FAX (630)668-7636

...\plotdrive\OE_3600.drv
...\OAKFT\06562\PLOTSV06562.tbl
...\OAKFT\06562\Layout\LAPORTESx.dgn

BAXTER & WOODMAN Consulting Engineers

BBERTSOMEY + 560%ar	DESIGNED - TMS	REVISED -	
	CHECKED - TMS	REVISED -	
PLOT SCALE = $SCALE$	DRAWN - BCD	REVISED -	
PLOT DATE = 11/19/2008	DATE - 11-17-08	REVISED -	

CITY OF OAK FOREST, ILLINOIS
LAPORTE AVENUE
SIDEWALK IMPROVEMENTS

CROSS SECTIONS

SCALE: | STA. | TO STA.

F.A. RTE.	SECTION	COUNTY	TOTAL SHEETS	SHEET NO.
	07-00087-00-SW	COOK	48	40
		CONTRACT NO. 63104		
FED. ROAD DIST. NO.	ILLINOIS	FED. AID PROJECT		