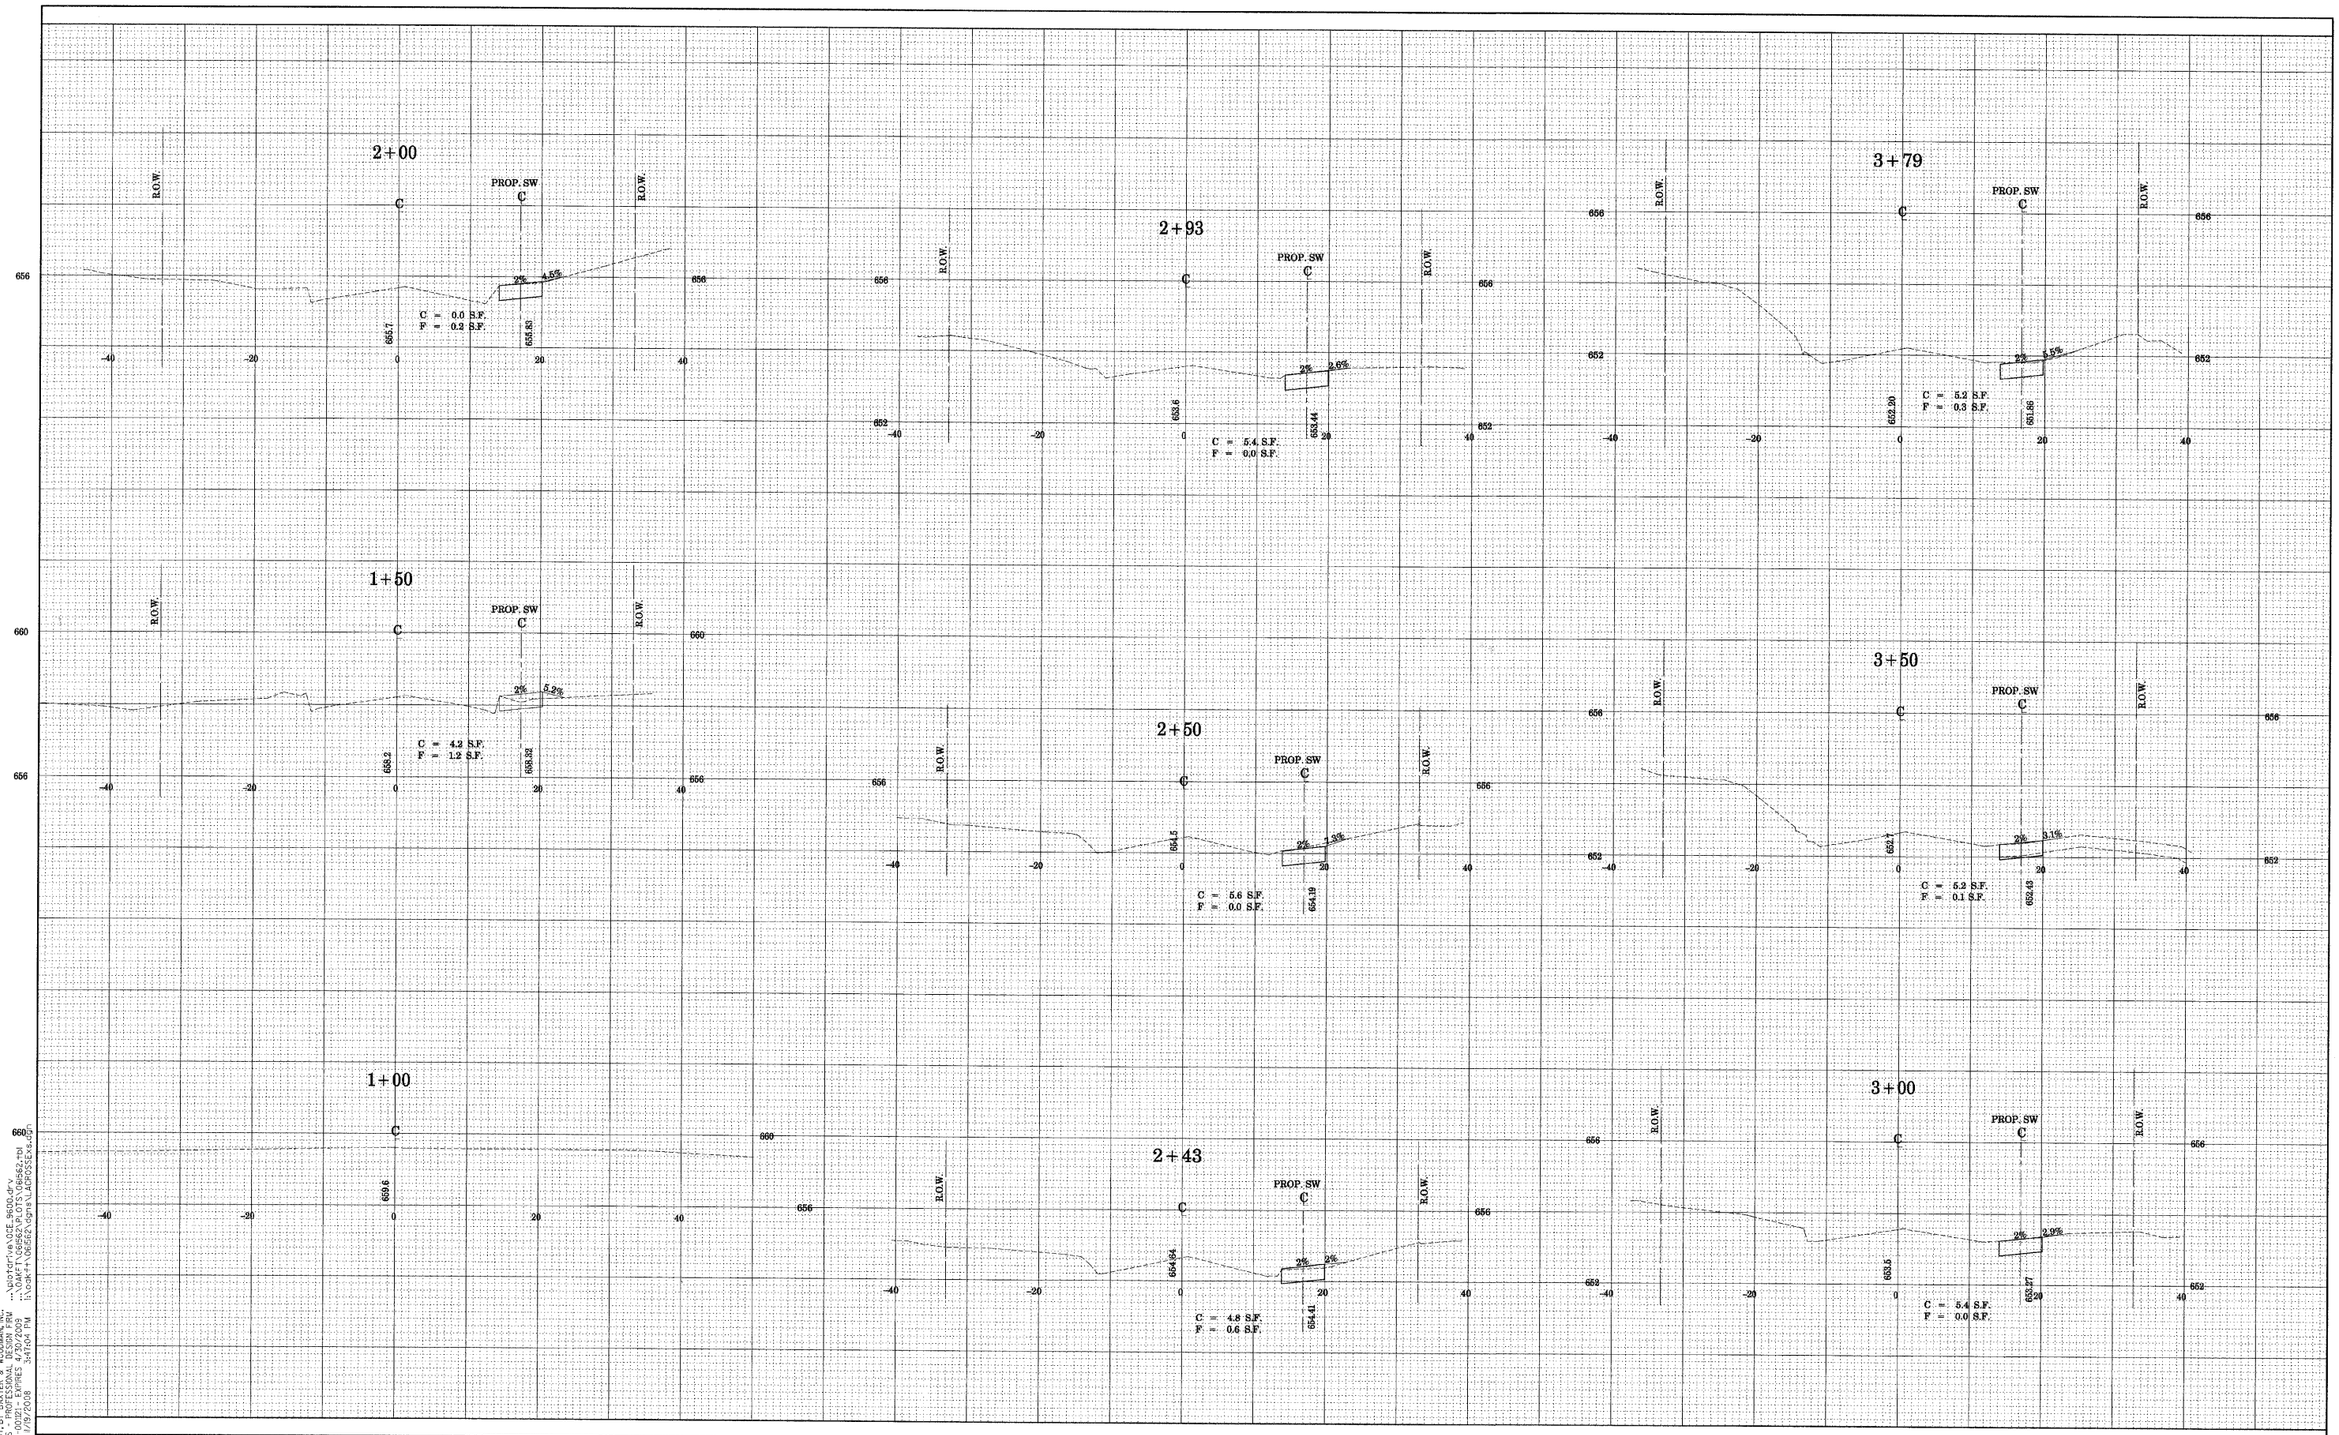

COPYRIGHT © 2007, BY BAXTER & WOODMAN, INC.
STATE OF ILLINOIS - PROFESSIONAL DESIGN FIRM
LICENSE NO. - 184.001211 EXPIRES 4/30/2009
SERVICE NO. - 07072006 SHEET NO. 1 OF 1 SHEETS

...\plotdrive\DSE_9600.drv
...\OAKFT\06862\PLOTS\06862.tbl
...\OAKFT\06862\dgn\L4205X36.dgn

BAXTER & WOODMAN Consulting Engineers

BBERTSOMEY = 560kar	DESIGNED - TMS	REVISED -	
	CHECKED - TMS	REVISED -	
PLOT SCALE = $SCALE$	DRAWN - BCD	REVISED -	
PLOT DATE = 11/19/2008	DATE - 11-17-08	REVISED -	

CITY OF OAK FOREST, ILLINOIS
LACROSSE AVENUE
SIDEWALK IMPROVEMENTS

CROSS SECTIONS

SCALE: | STA. | TO STA.

F.A. RTE.	SECTION	COUNTY	TOTAL SHEETS	SHEET NO.
	07-00087-00-SW	COOK	48	41
		CONTRACT NO. 63104		
FED. ROAD DIST. NO.	ILLINOIS	FED. AID PROJECT		