F.A. RTE.	SECTION	COUNTY	TOTAL SHEETS	SHEET NO.
0125	96-00091-00-FP	MCHENRY	73	18
STA. 206+13.05		TO STA. 220+50.00		
FED. ROAD DIST. NO.	ILLINOIS	FED. AID PROJECT		

CONTRACT #63123

PLAN — SURVEYED, PLOTTED, ALIGNMENT CHECKED, PLANS MARKED, CADD FILE NAME, NOTE BOOK, NO., BY, DATE

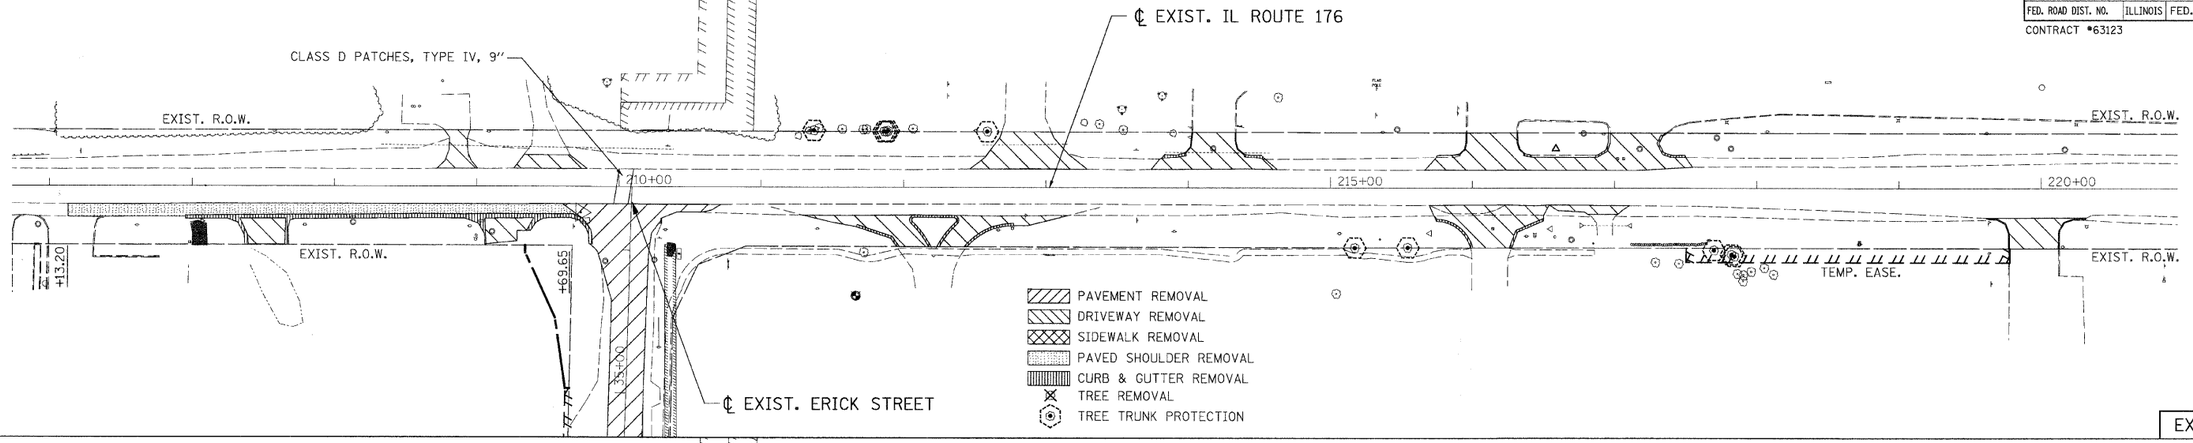

EXISTING PLAN

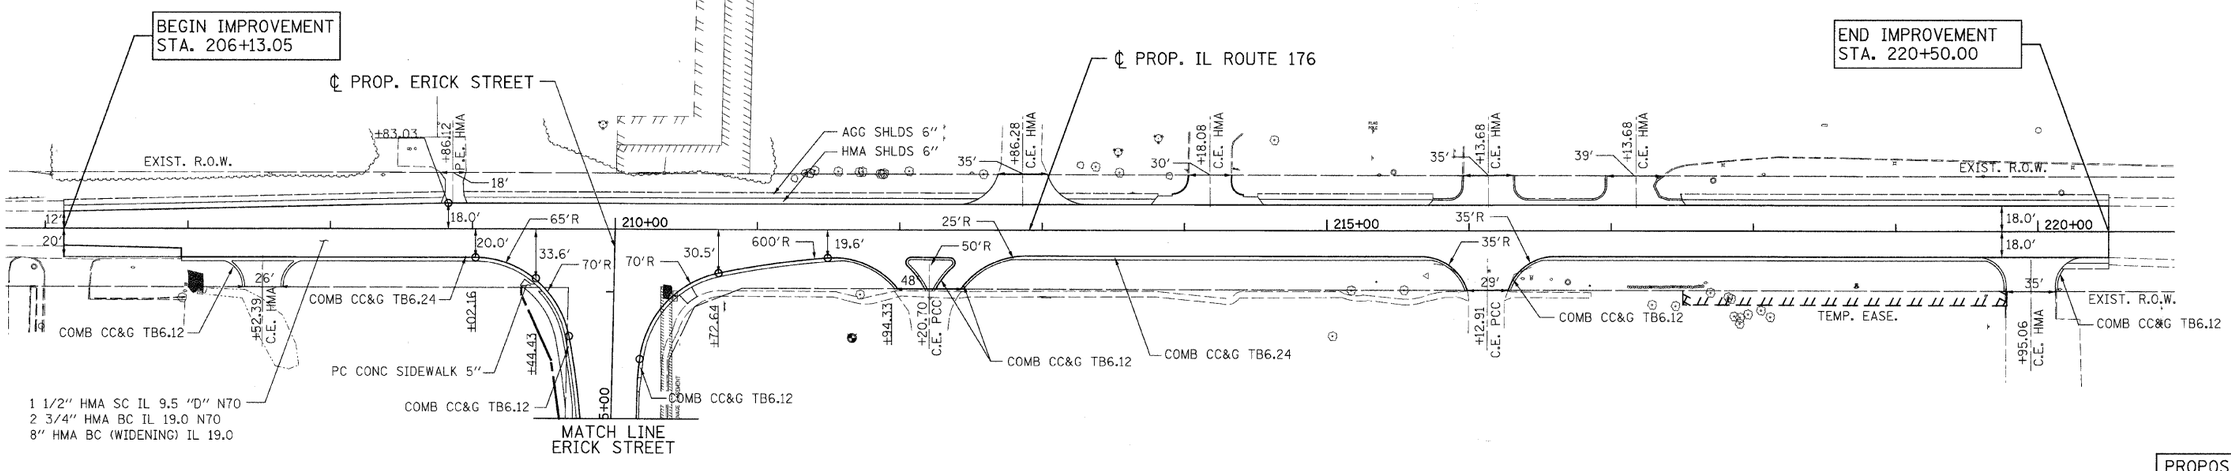

PROPOSED PLAN

PROFILE — SURVEYED, PLOTTED, PLANS CHECKED, D.M. NOTED, STRUCTURE NOTATNS CHKD, NOTE BOOK, NO., BY, DATE

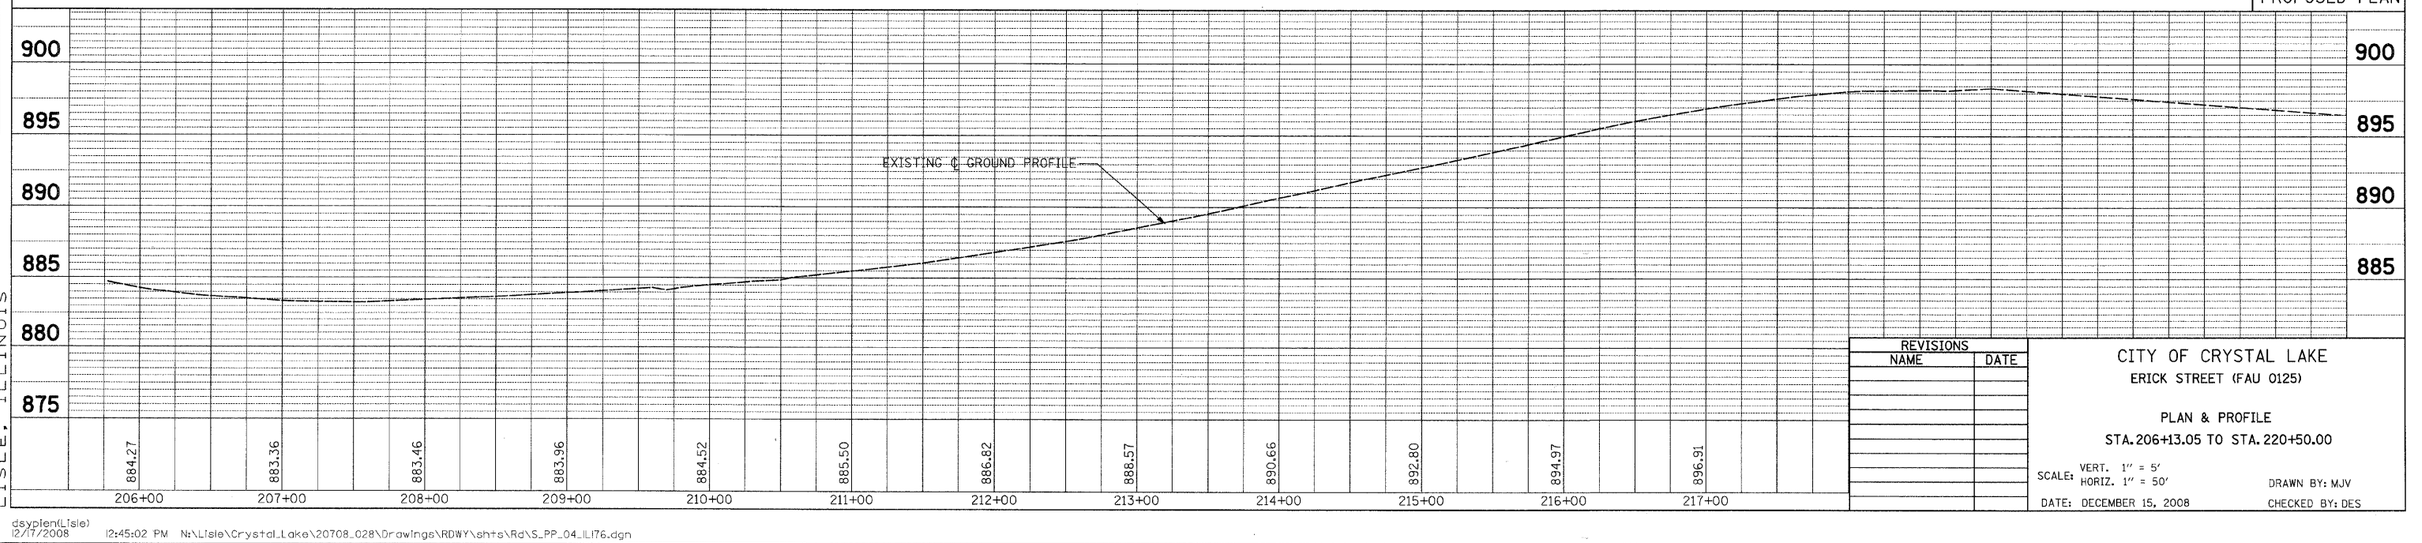

PATRICK ENGINEERING INC.
LISLE, ILLINOIS

REVISIONS	
NAME	DATE

CITY OF CRYSTAL LAKE
ERICK STREET (FAU 0125)

PLAN & PROFILE
STA. 206+13.05 TO STA. 220+50.00

SCALE: VERT. 1" = 5'
HORIZ. 1" = 50'

DRAWN BY: MJV
CHECKED BY: DES
DATE: DECEMBER 15, 2008

dsypien(Lisle)
12/7/2008 12:45:02 PM N:\Lisle\Crystal_Lake\20708_028\Drawings\RDWY\shts\Rd\S_PP_04_IL176.dgn