F.A. RTE.	SECTION	COUNTY	TOTAL SHEETS	SHEET NO.
0125	96-00091-00-FP	MCHENRY	73	30
STA.	210+77	TO STA.	210+77	
FED. ROAD DIST. NO.	ILLINOIS	FED. AID PROJECT		

CONTRACT #63123

PLAN
SURVEYED
PLOTTED
ALIGNMENT CHECKED
BM. NOTED
ADD FILE NAME
NOTE BOOK
NO.
BY
DATE

PROFILE
SURVEYED
PLOTTED
ALIGNMENT CHECKED
BM. NOTED
STRUCTURE NO/ATNS CHKD
NOTE BOOK
NO.
BY
DATE

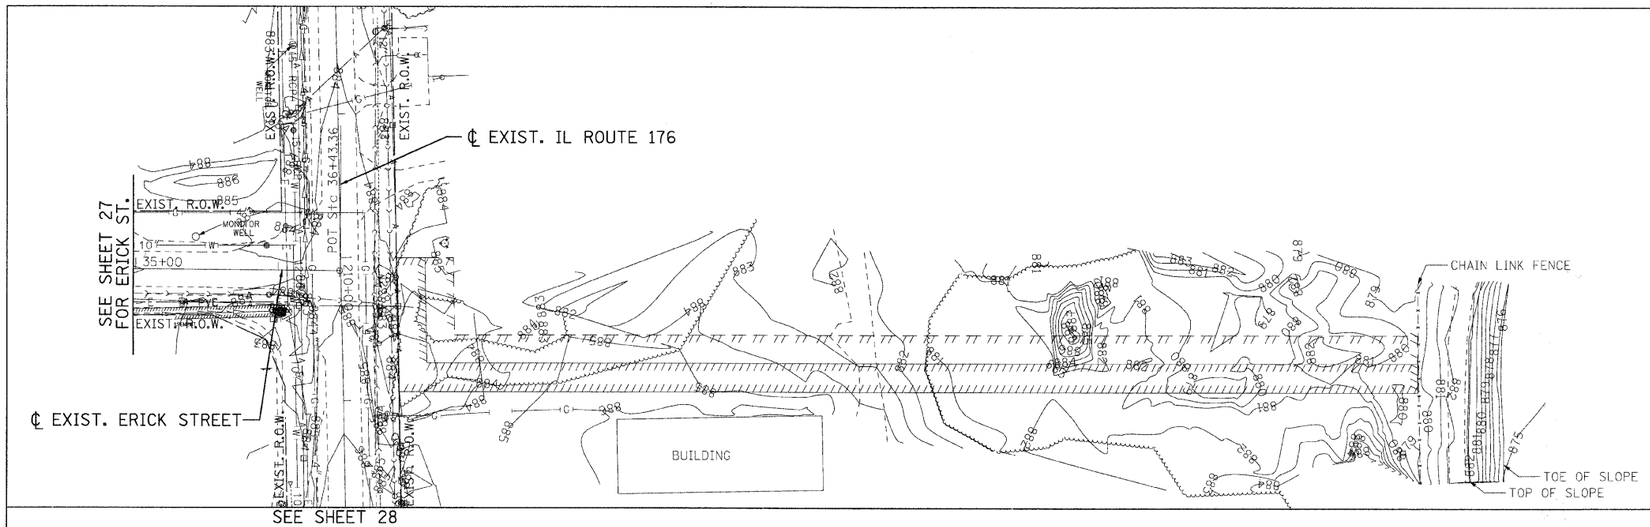

EXISTING PLAN

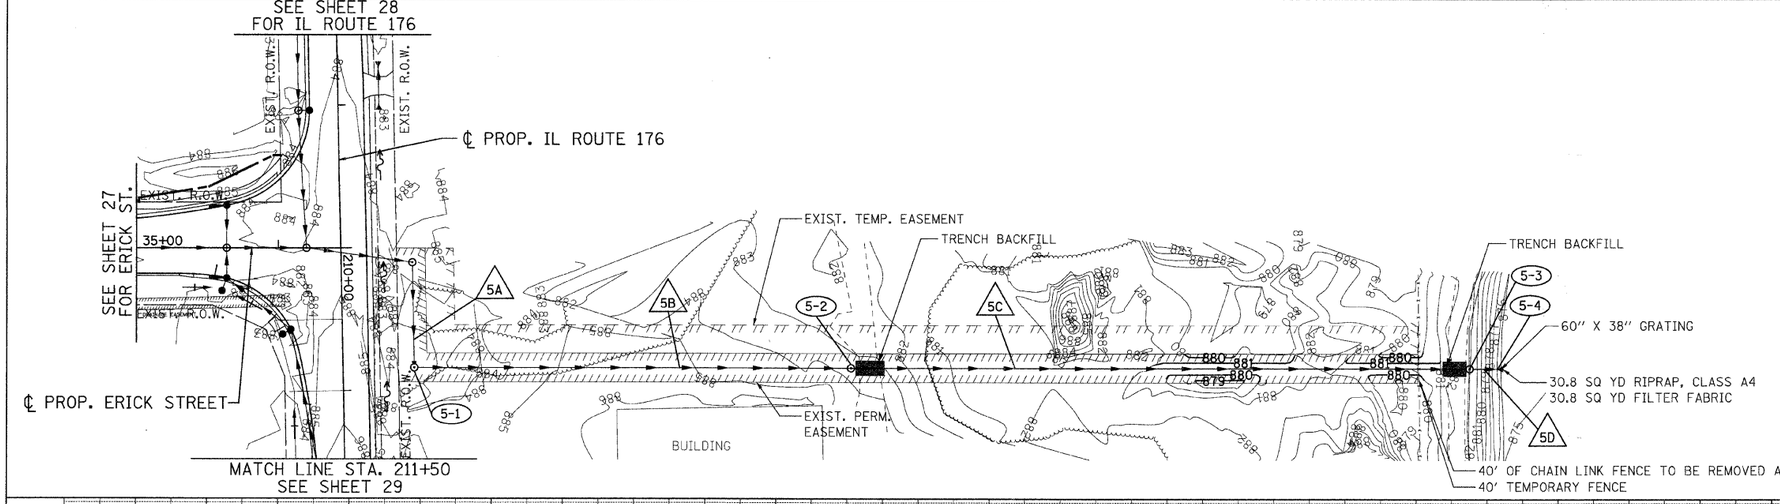

LANDSCAPING NOTES:

RESTORE ALL DISTURBED DETENTION POND AREAS WITH SEEDING CLASS 4A AND EROSION CONTROL BLANKET.

RESTORE ALL OTHER DISTURBED AREAS WITH 4" TOPSOIL, FERTILIZER, SEEDING CLASS 2, AND EROSION CONTROL BLANKET.

TRENCH BACKFILL NOTE: TOP 6" SHALL BE CA6

PROPOSED PLAN

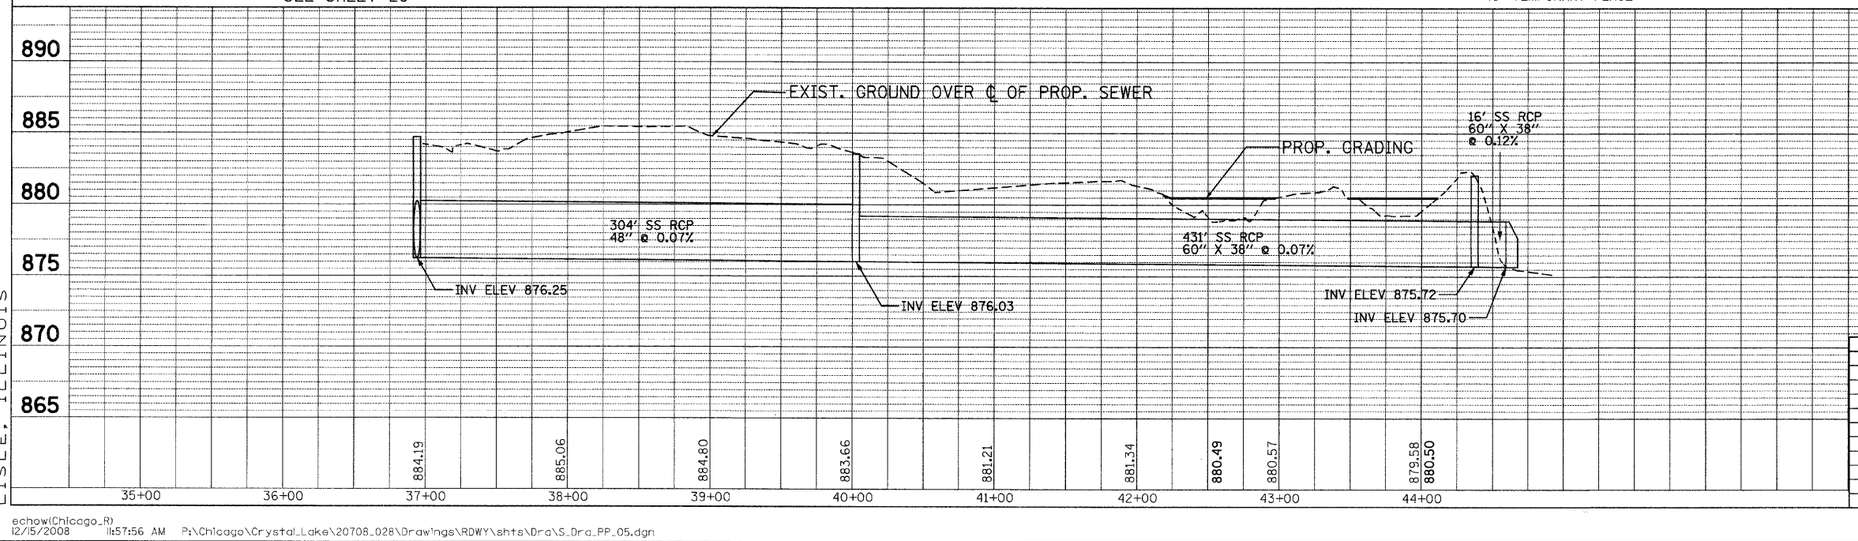

PATRICK ENGINEERING INC.
LISLE, ILLINOIS

REVISIONS	
NAME	DATE

CITY OF CRYSTAL LAKE
ERICK STREET (FAU 0125)
DRAINAGE & UTILITIES
OFFSITE STORM SEWER
STA. 210+77 TO STA. 210+77

SCALE: 1:50 DRAWN BY: JJS
DATE: DECEMBER 15, 2008 CHECKED BY: ADJ

echow(Chicago_R)
12/15/2008 11:57:56 AM P:\Chicago\Crystal_Lake\20708_028\Drawings\RDWY\shts\Dra\S_Dra_PP_05.dgn