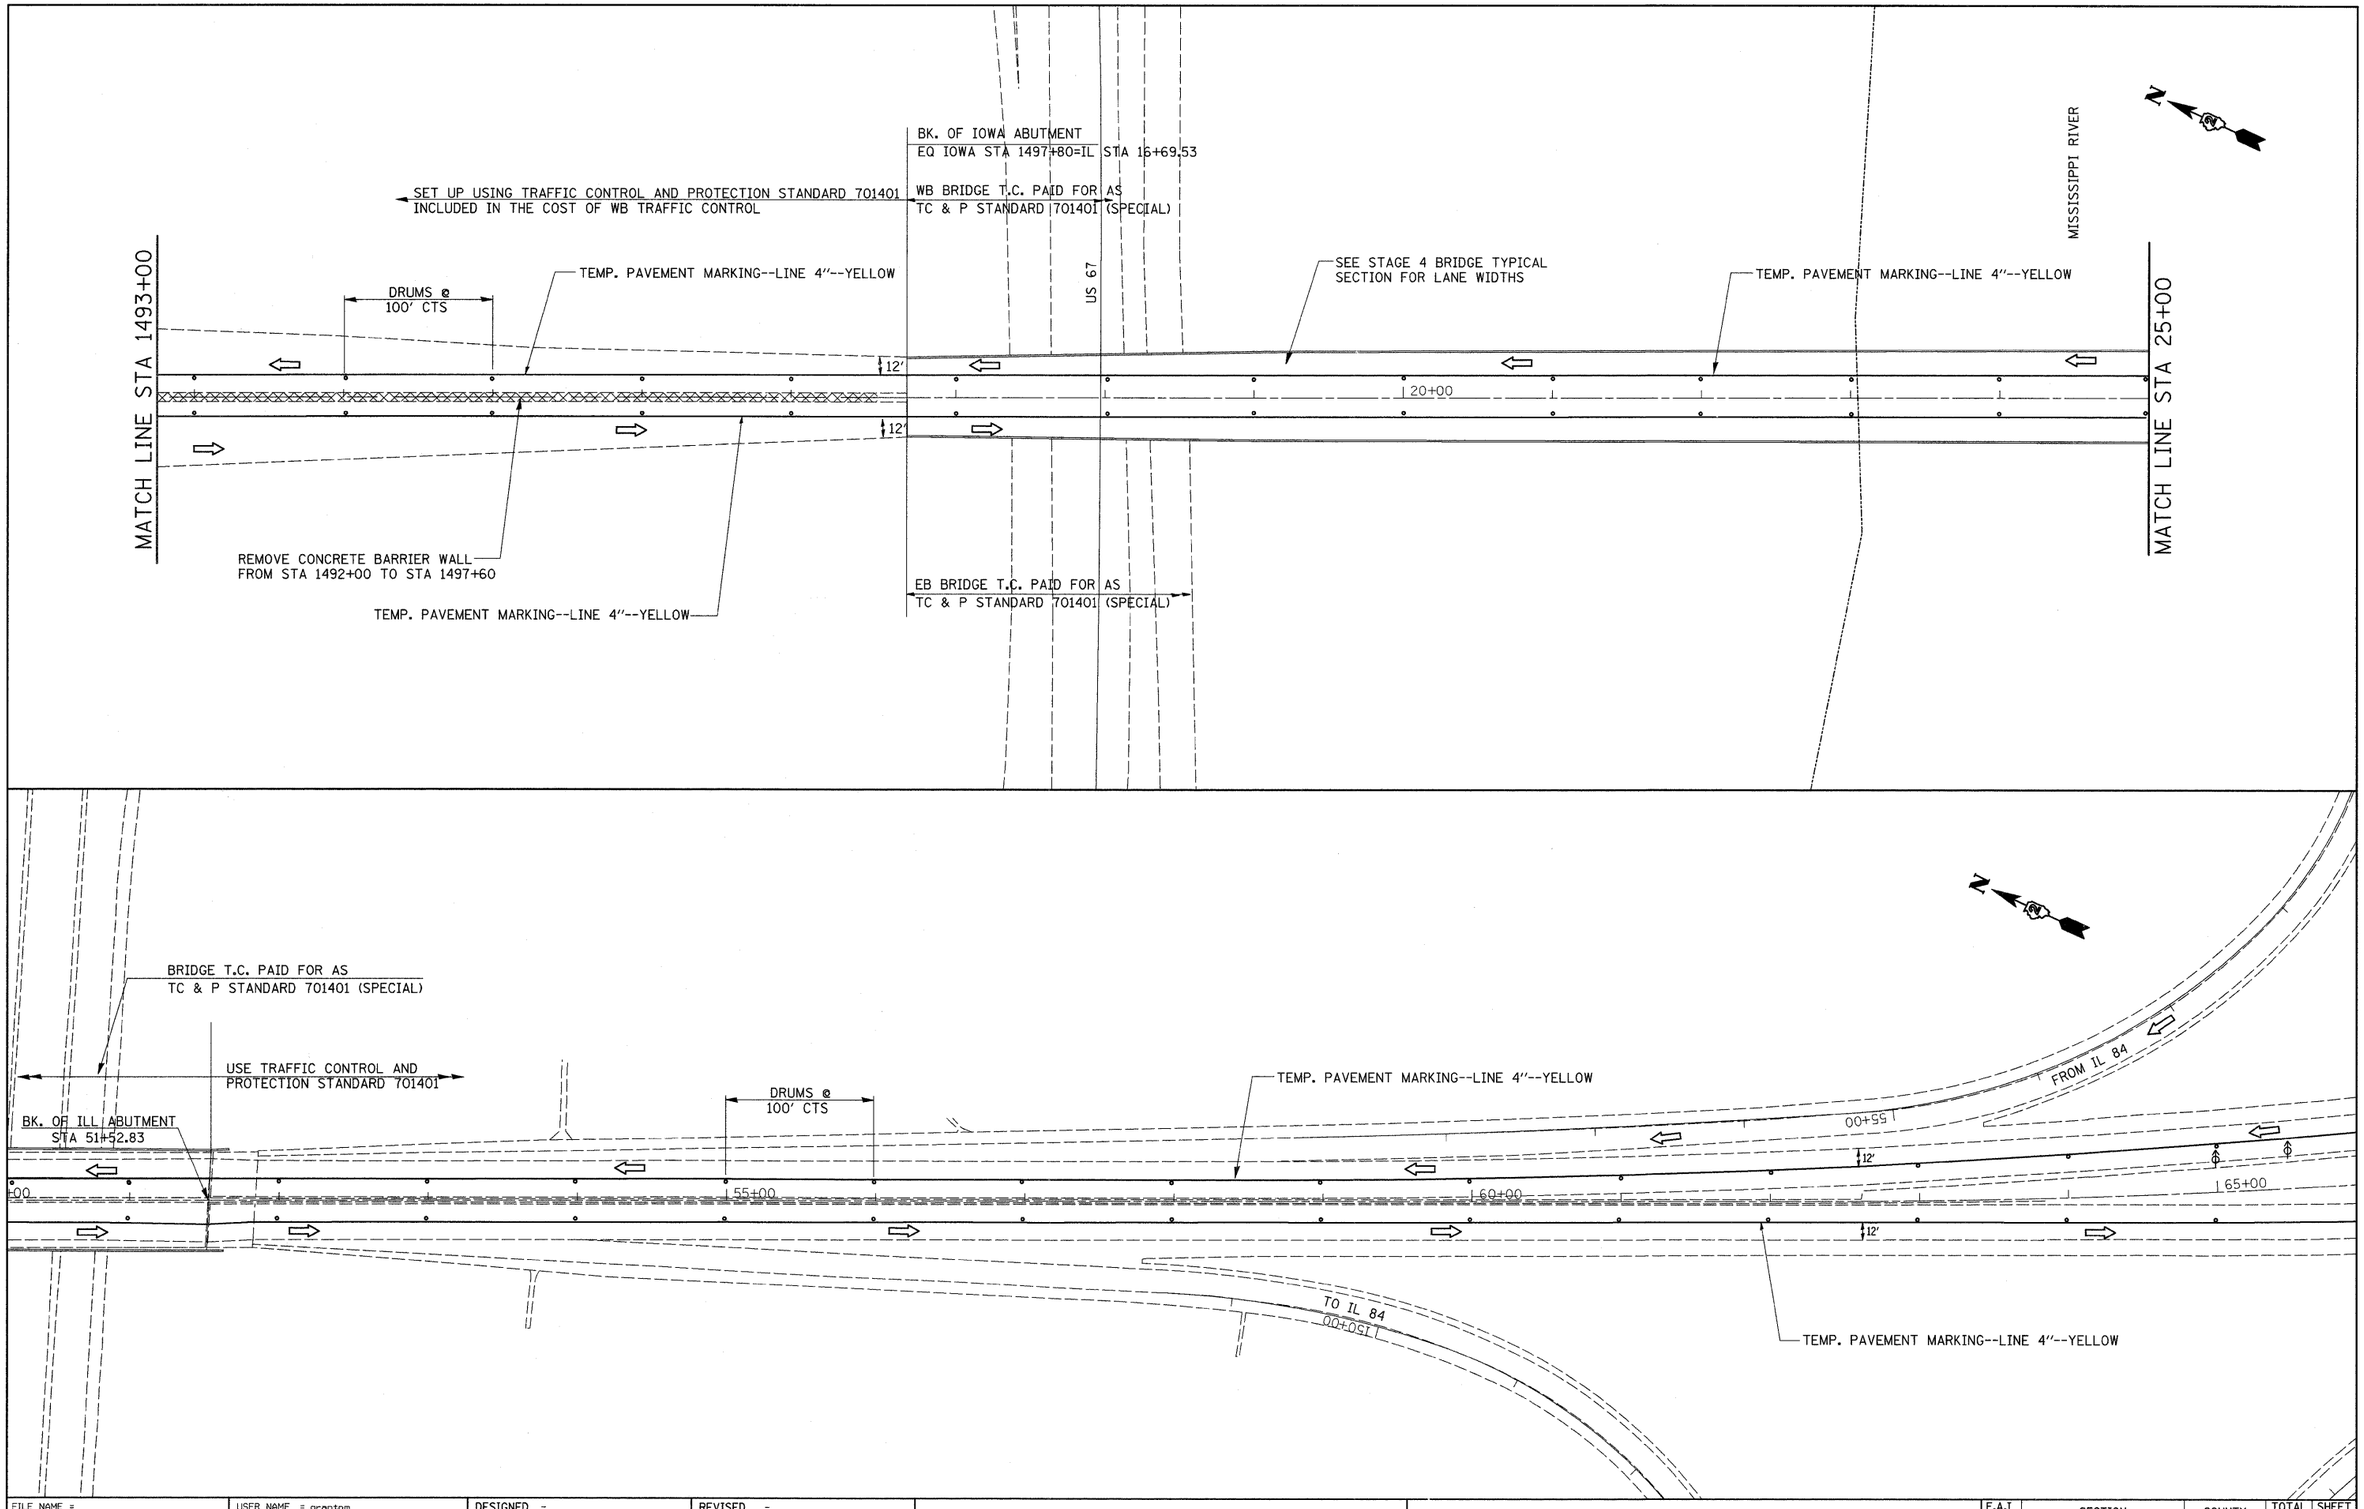

FILE NAME = ot\pw_work\pwidot\grantpm\dms34287\d0840 3stgsht2.dgn	USER NAME = grantpm	DESIGNED -	REVISED -
		DRAWN -	REVISED -
	PLOT SCALE = 50.0000 ' / IN.	CHECKED -	REVISED -
	PLOT DATE = Mon Dec 15 08:42:05 2008	DATE -	REVISED -

STATE OF ILLINOIS
DEPARTMENT OF TRANSPORTATION

STAGE 1A IN IOWA

SCALE: | SHEET NO. OF SHEETS | STA. | TO STA.

F.A.I RTE.	SECTION	COUNTY	TOTAL SHEETS	SHEET NO.
80	(81-1)R-1	ROCK ISLAND	292	80
		CONTRACT NO. 64933		
FED. ROAD DIST. NO.	ILLINOIS	FED. AID PROJECT		