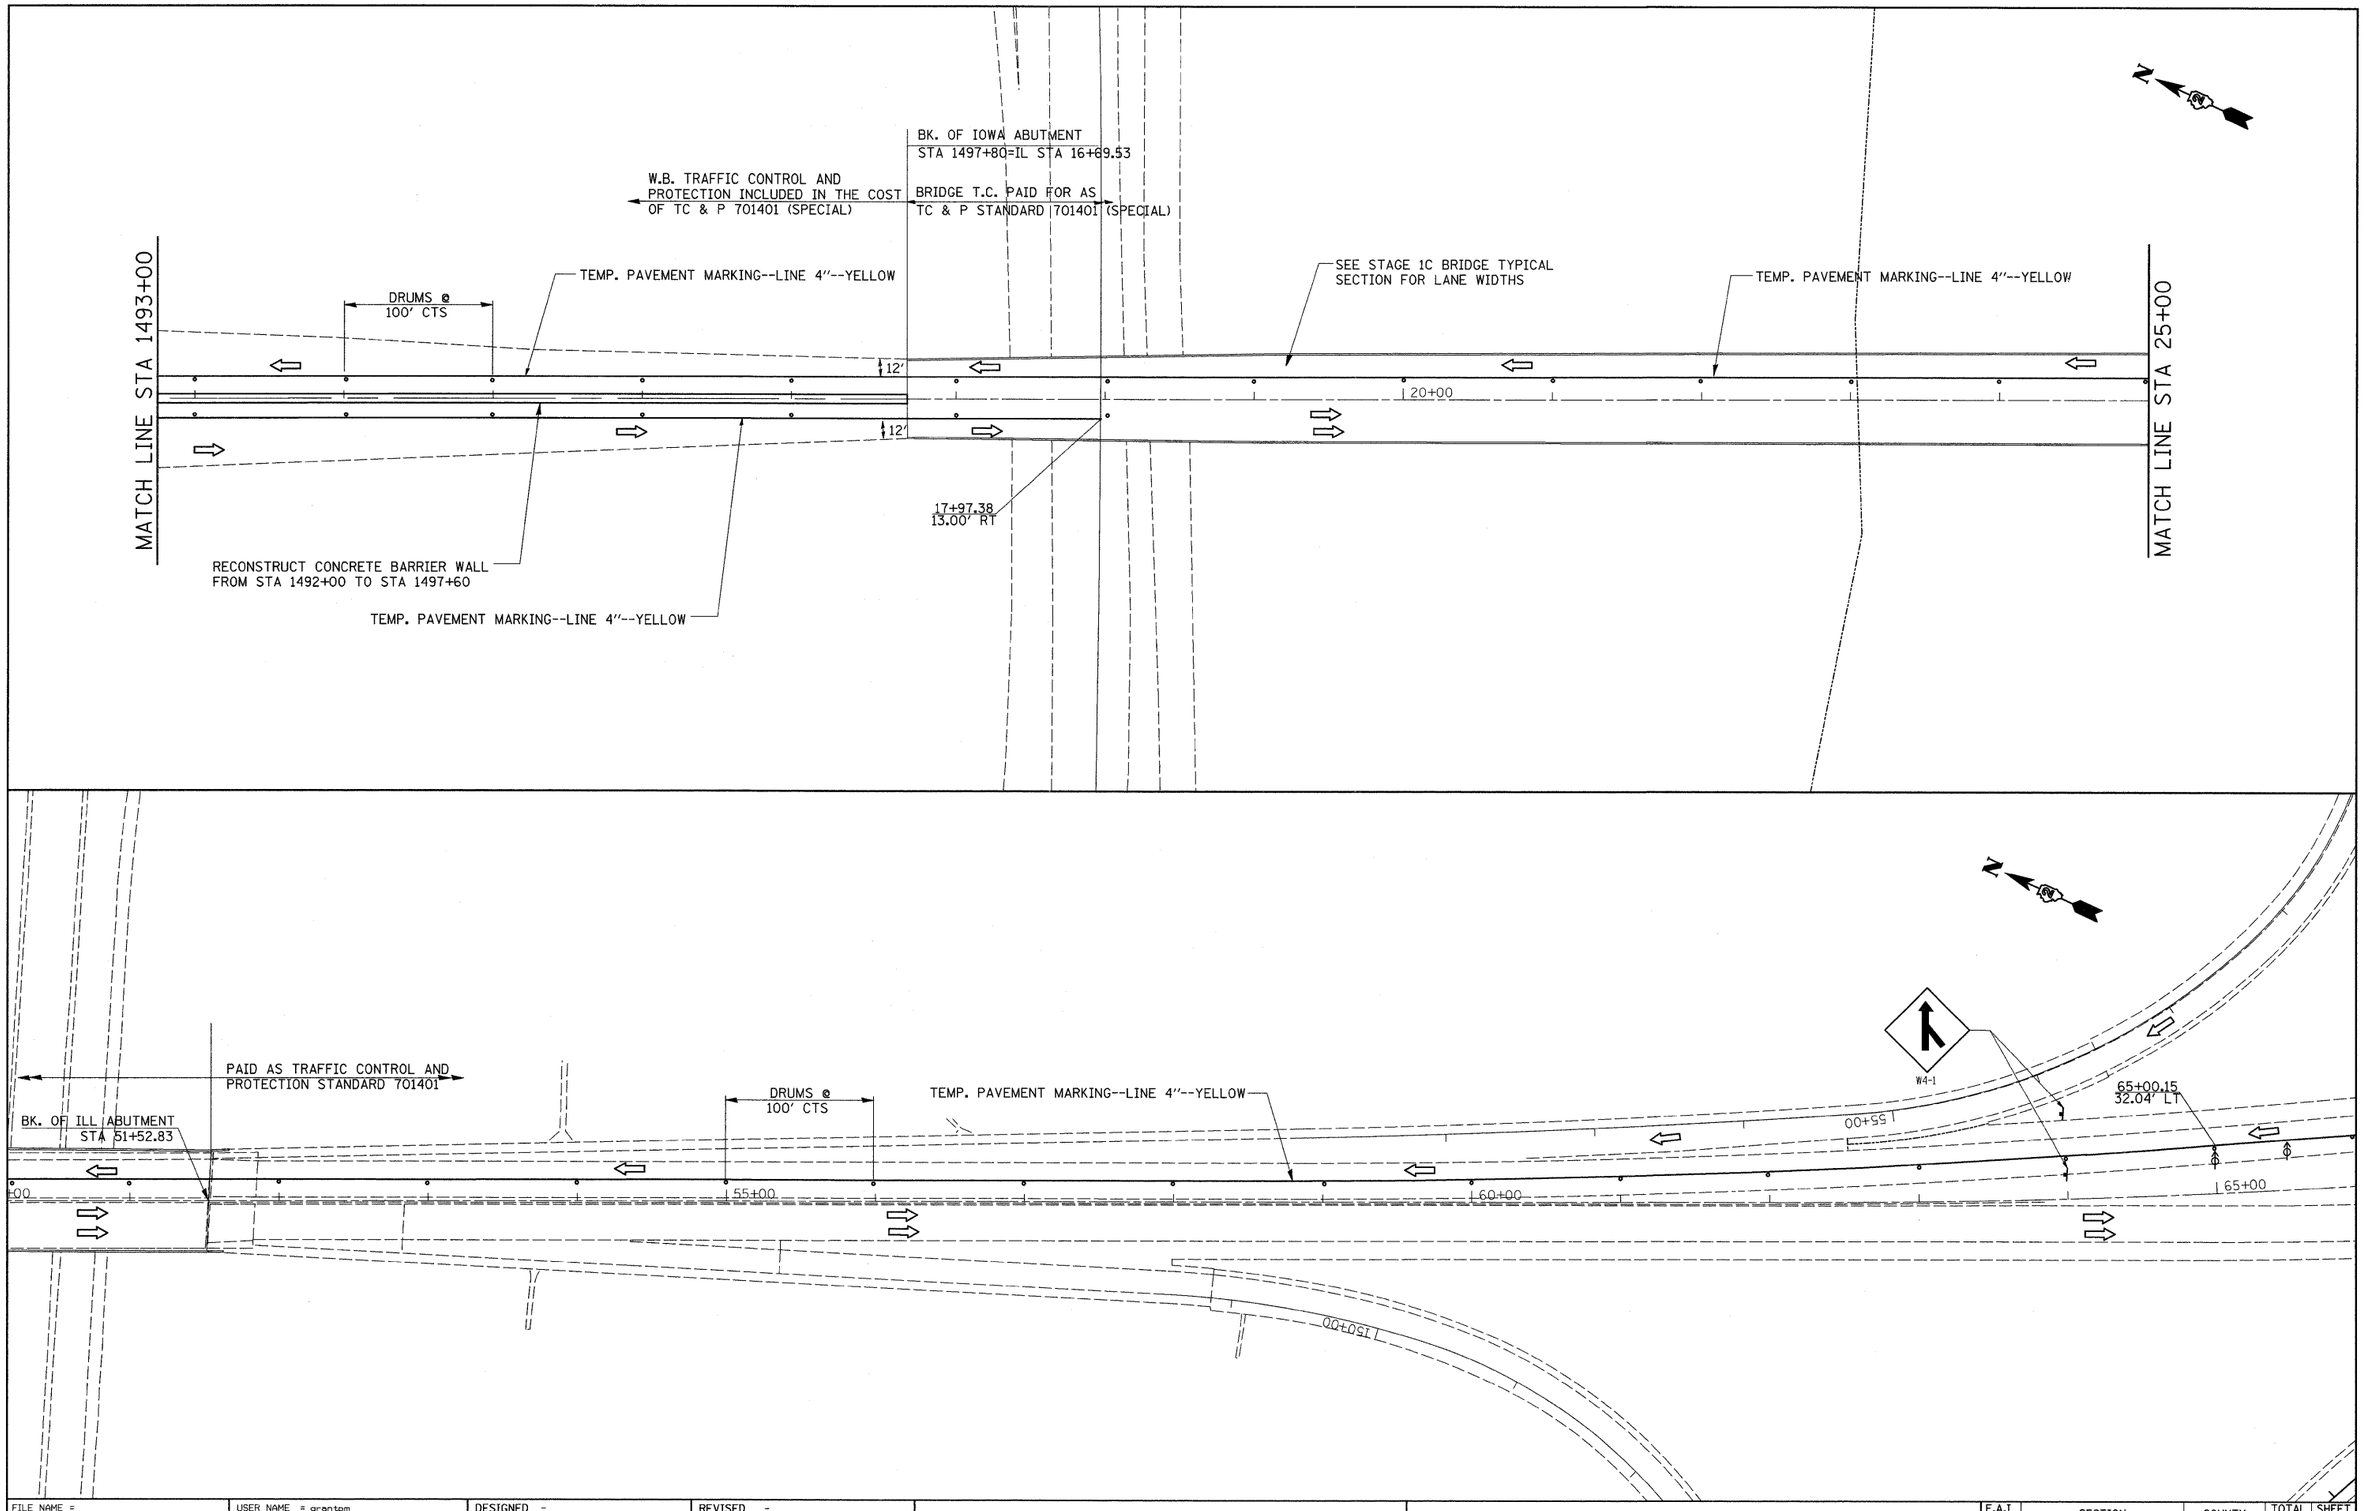


| | | | |
|---|---|---|---|
| FILE NAME = c:\pw_work\pwidot\grantpm\dms34287\d0840 3stgsht2.dgn | USER NAME = grantpm | DESIGNED - | REVISED - |
| | | DRAWN - | REVISED - |
| | PLOT SCALE = 50.0000 ' / IN. | CHECKED - | REVISED - |
| | PLOT DATE = Mon Dec 15 08:42:29 2008 | DATE - | REVISED - |

**STATE OF ILLINOIS**
**DEPARTMENT OF TRANSPORTATION**

**STAGE 1G IN IOWA**

SCALE: | SHEET NO. OF SHEETS | STA. | TO STA.

| F.A.I RTE. | SECTION | COUNTY | TOTAL SHEETS | SHEET NO. |
|---|---|---|---|---|
| 80 | (81-1)R-1 | ROCK ISLAND | 292 | 124 |
| | | CONTRACT NO. 64933 | | |
| FED. ROAD DIST. NO. | ILLINOIS | FED. AID PROJECT | | |