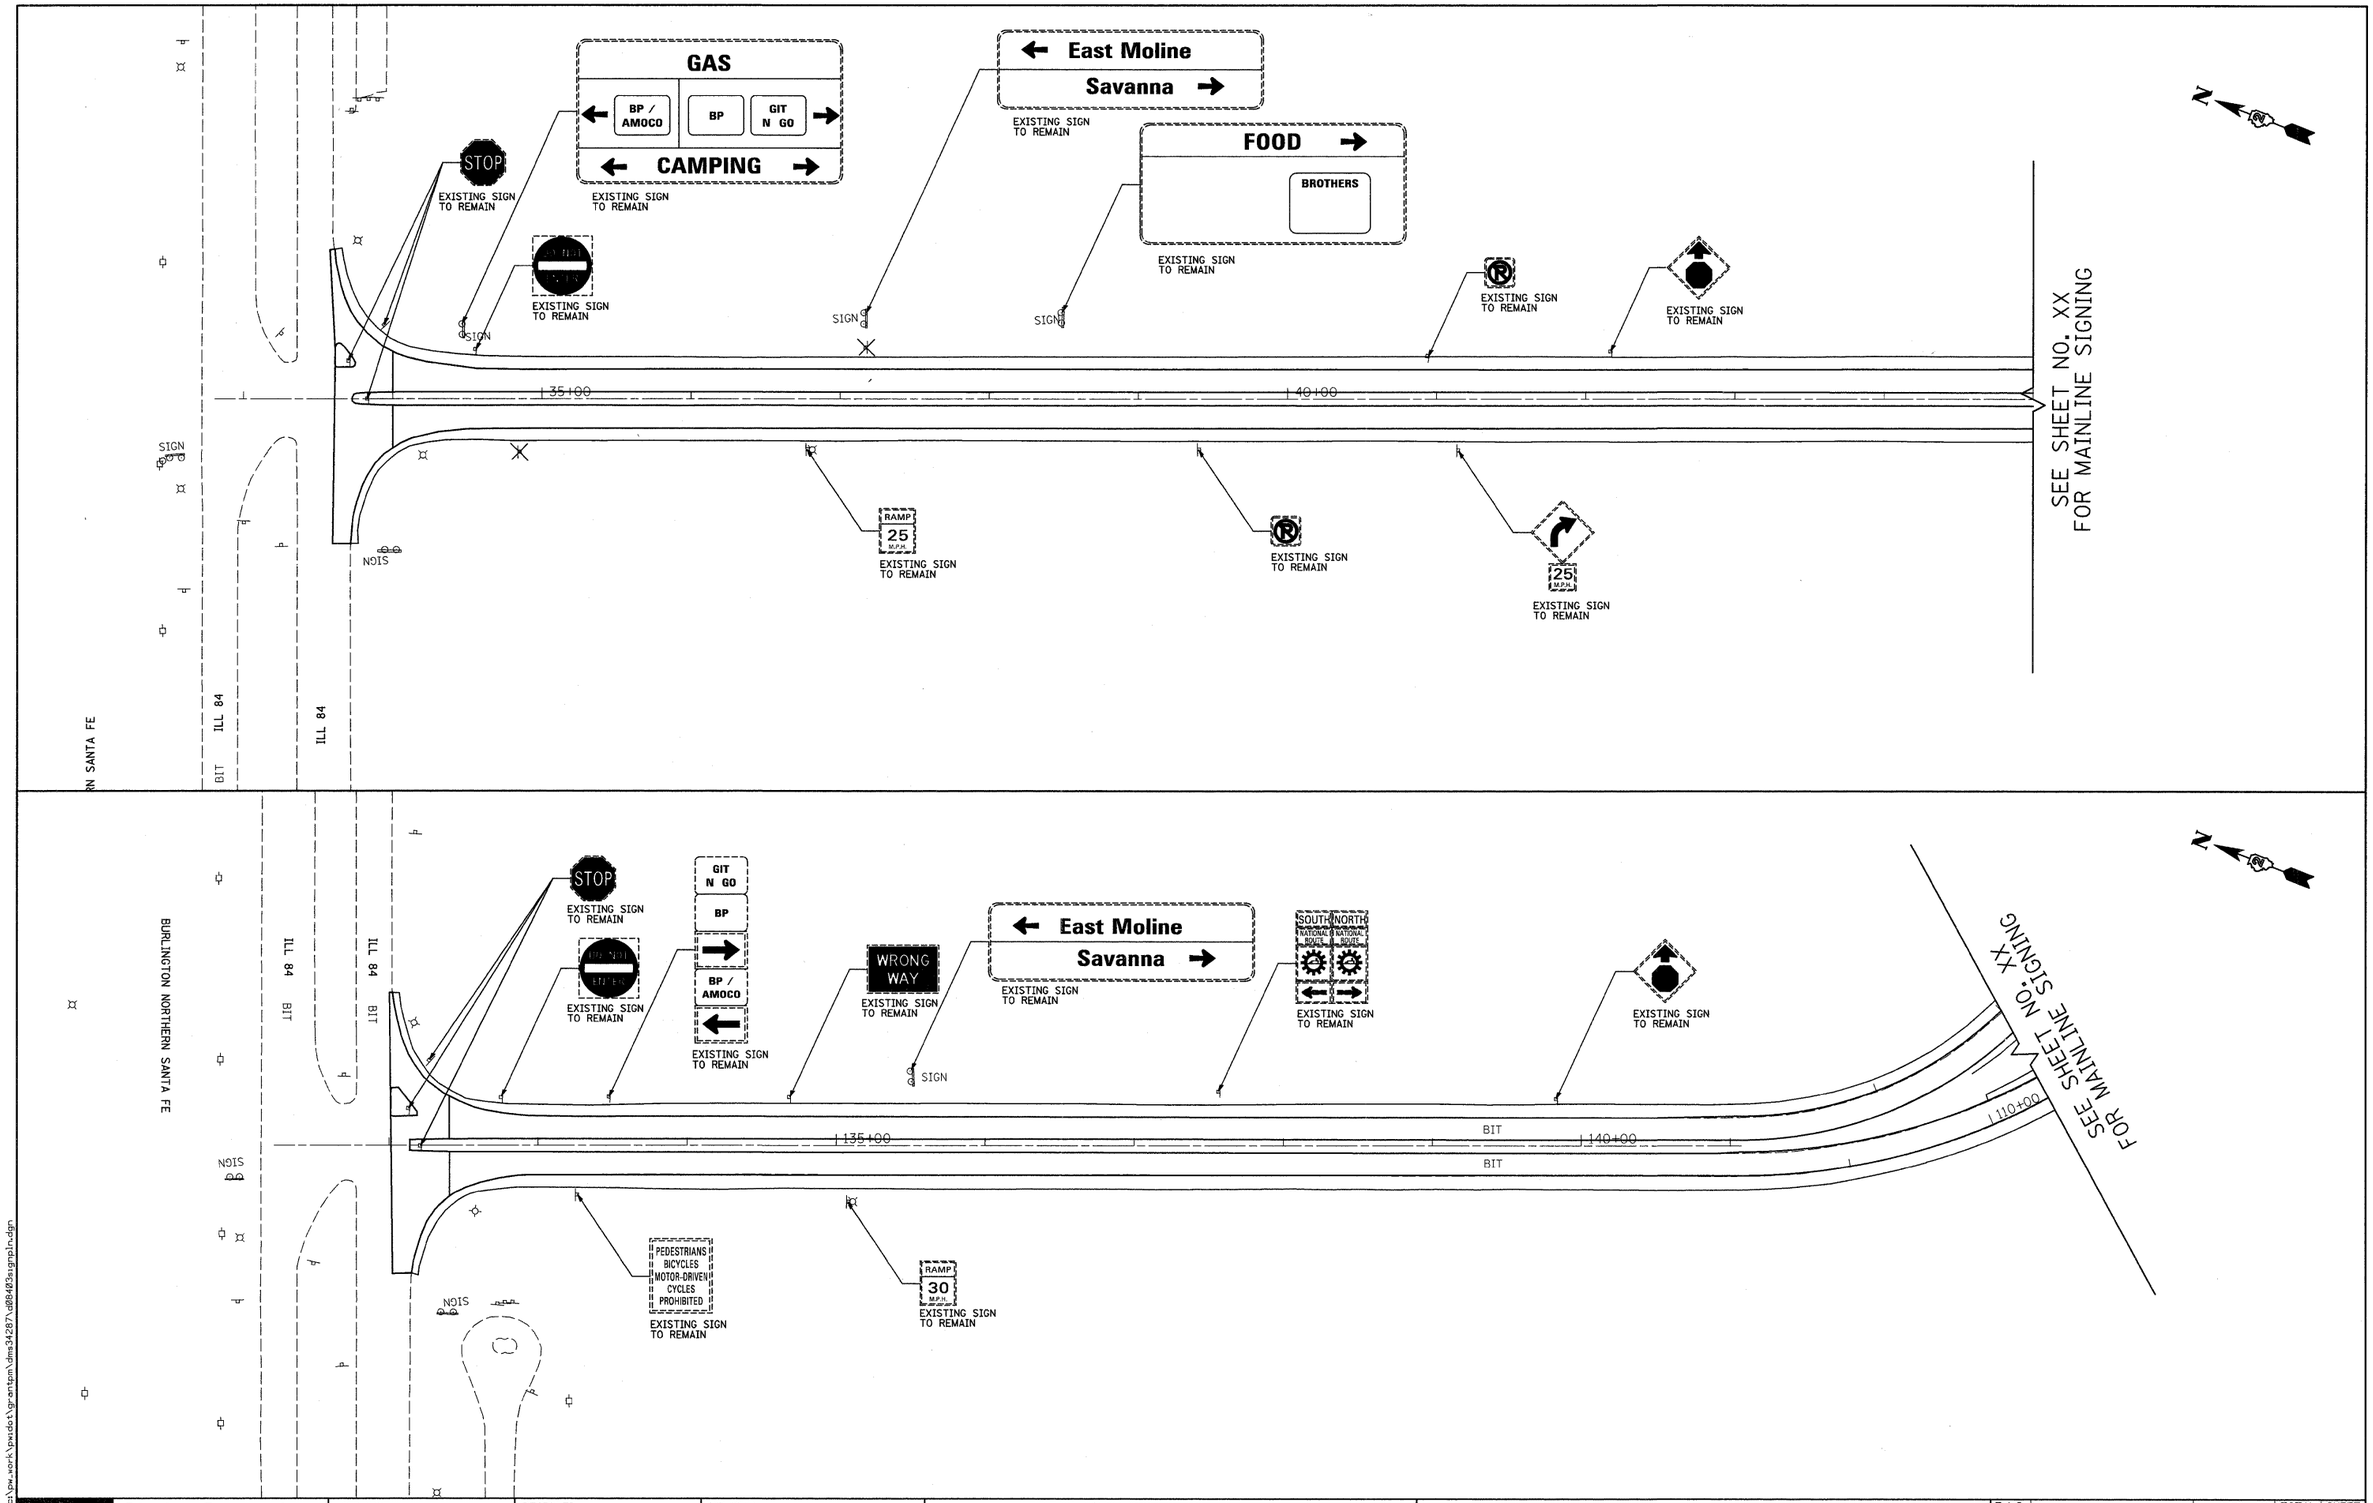

FILE NAME = c:\pw_work\pwidot\grantpm\dms34287\d0848sigmpln.dgn

Ciorba Group, Inc.
CONSULTING ENGINEERS
5507 North Cumberland Avenue, Suite 402
Chicago, Illinois 60656
Tel. 773.775.4009 Fax 773.775.4014

USER NAME = grantpm	DESIGNED -	REVISED -
	DRAWN -	REVISED -
PLOT SCALE = 50.0000 ' / IN.	CHECKED -	REVISED -
PLOT DATE = Mon Dec 15 08:29:19 2008	DATE - *DATE	REVISED -

STATE OF ILLINOIS
DEPARTMENT OF TRANSPORTATION

I-80 SIGN LOCATION PLAN

SCALE: | SHEET NO. OF SHEETS | STA. | TO STA.

F.A.I. RTE.	SECTION	COUNTY	TOTAL SHEETS	SHEET NO.
80	(81-1)R-1	ROCK ISLAND	292	171
		CONTRACT NO. 64933		
FED. ROAD DIST. NO. _	ILLINOIS	FED. AID PROJECT		