FINAL SURVEY	BY	DATE
SURVEYED		
PLOTTED		
TYPED AT		
AREAS		
NOTE BOOK AREAS CHECKED		
NO.		

ORIGINAL SURVEY	BY	DATE
SURVEYED		
PLOTTED		
TYPED AT		
AREAS		
NOTE BOOK AREAS CHECKED		
NO.		

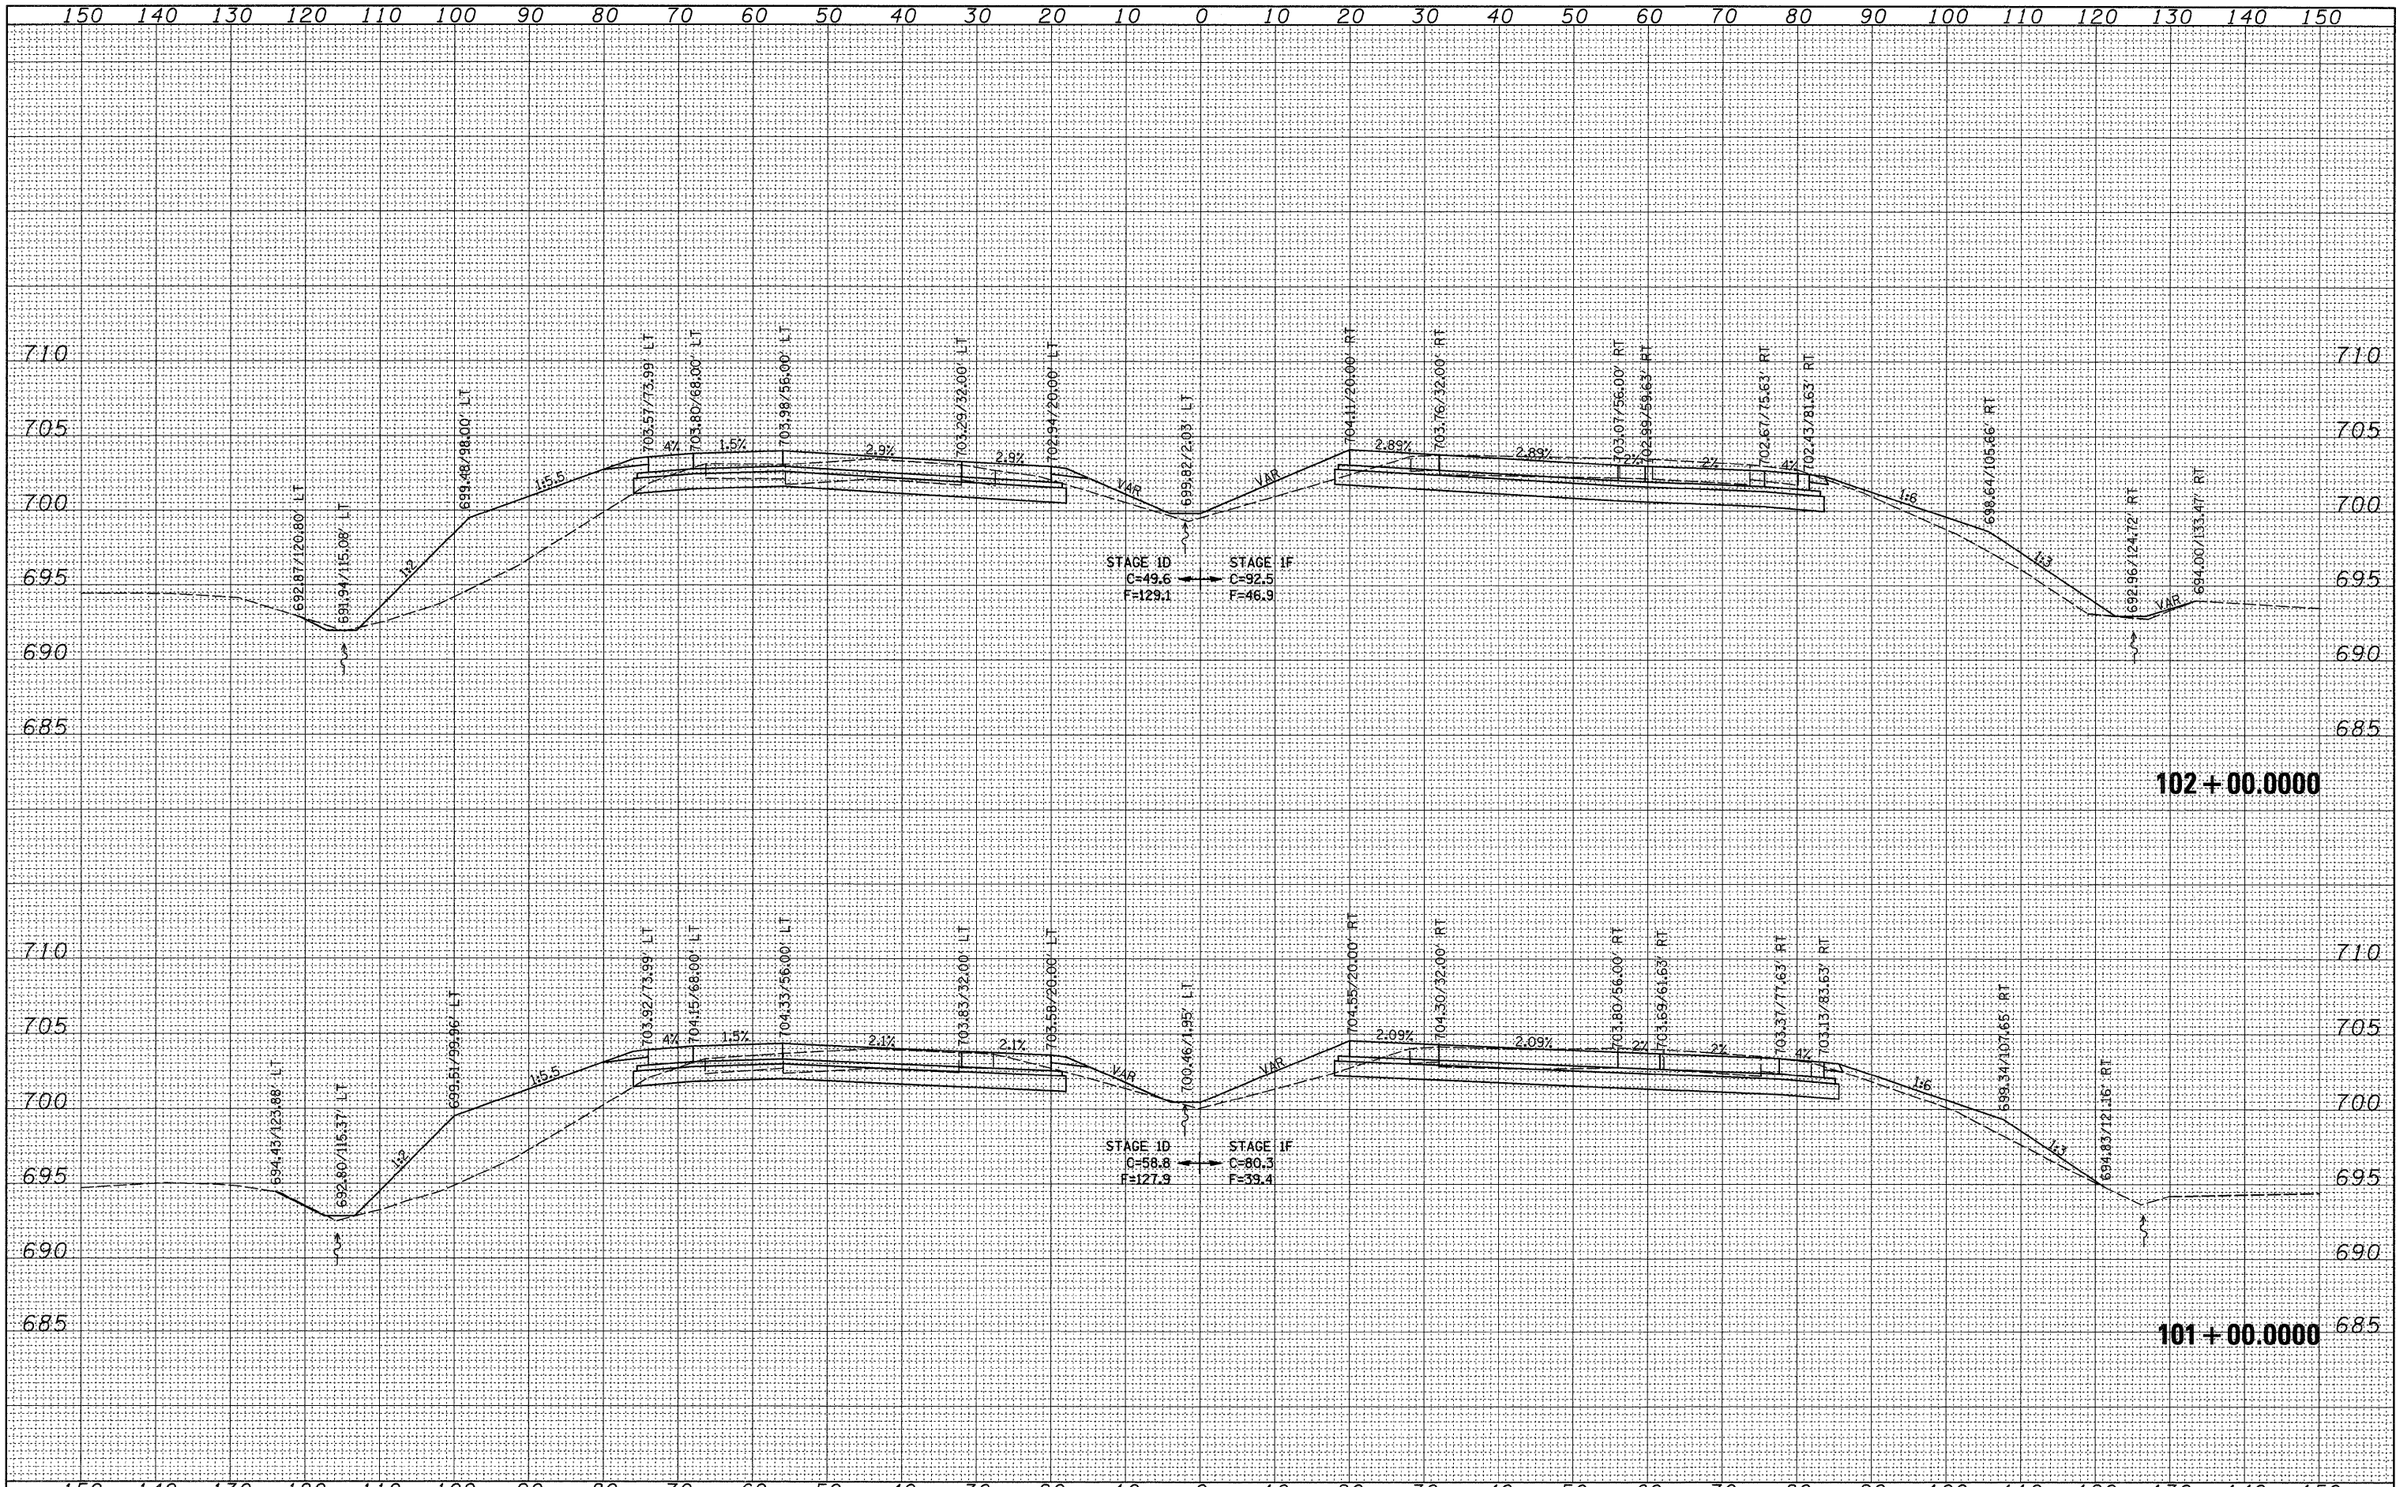

FILE NAME = c:\pw_work\pwidot\grantpm\dms34289\d0840 3xm2.dgn	USER NAME = grantpm	DESIGNED -	REVISED -
		DRAWN -	REVISED -
	PLOT SCALE = 10.0000 ' / IN.	CHECKED -	REVISED -
	PLOT DATE = Mon Dec 15 07:40:27 2008	DATE -	REVISED -

STATE OF ILLINOIS
DEPARTMENT OF TRANSPORTATION

I-80 CROSS-SECTIONS

SCALE: | SHEET NO. OF SHEETS | STA. 101+00.0000 TO STA. 102+00.0000

F.A.I. RTE.	SECTION	COUNTY	TOTAL SHEETS	SHEET NO.
80	(81-1)R-1	ROCK ISLAND	292	249
		CONTRACT NO. 64933		
FED. ROAD DIST. NO.	ILLINOIS	FED. AID PROJECT		