TYPICAL SECTIONS

PROPOSED CULVERT TYPICAL

STA 73+70.09
S.N. 101-1079

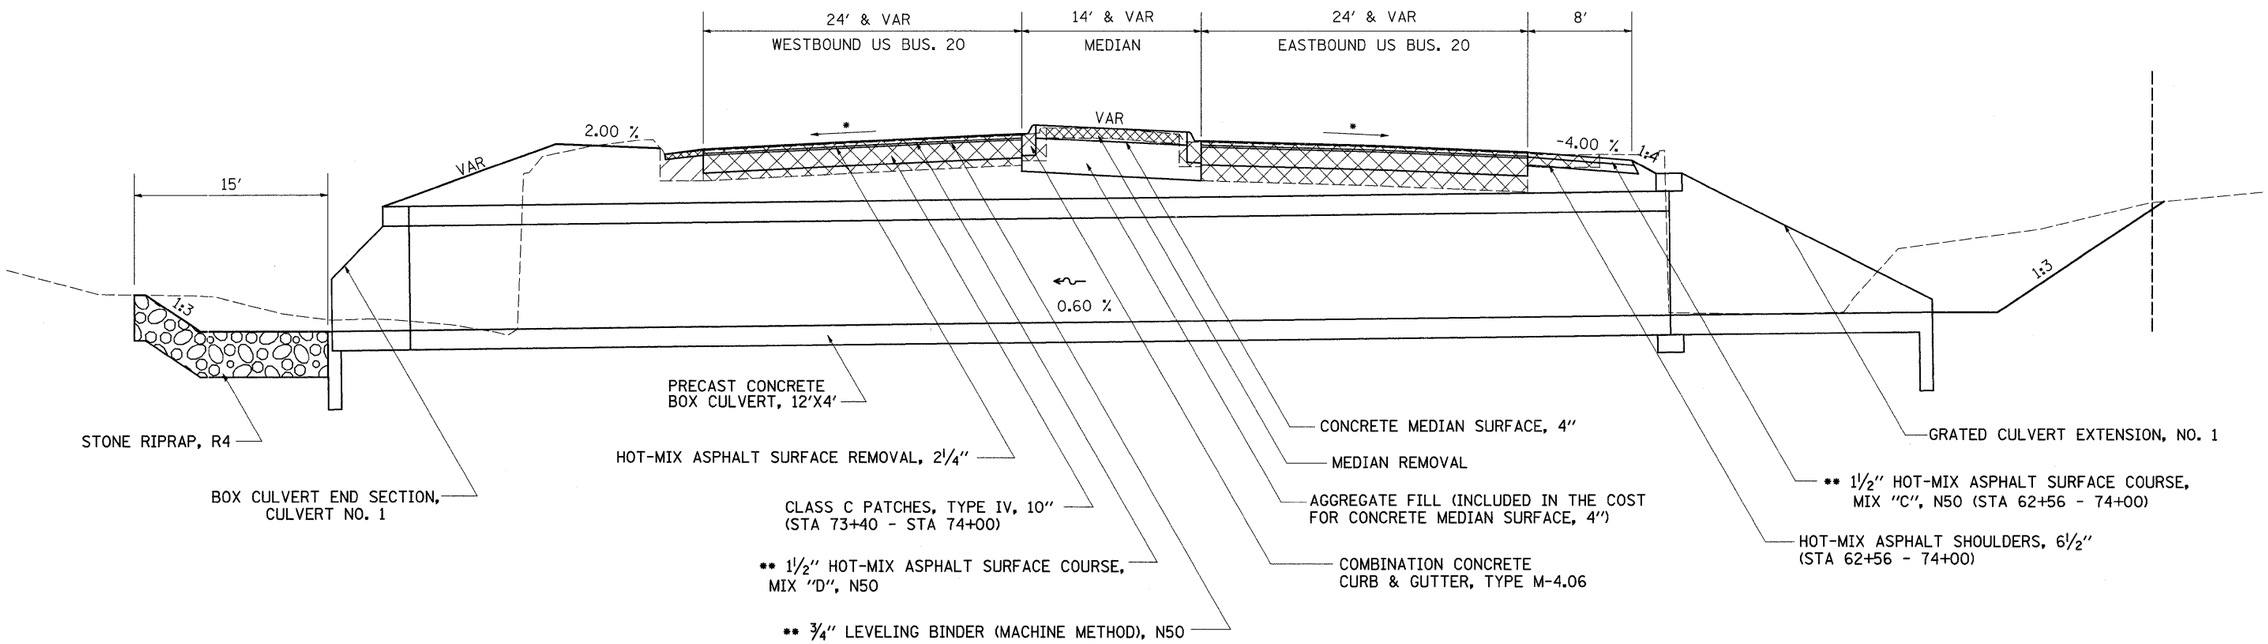

CROSS OVER TYPICAL (FOR STAGING)

STA 67+40 - STA 72+08
STA 72+68 - STA 80+60

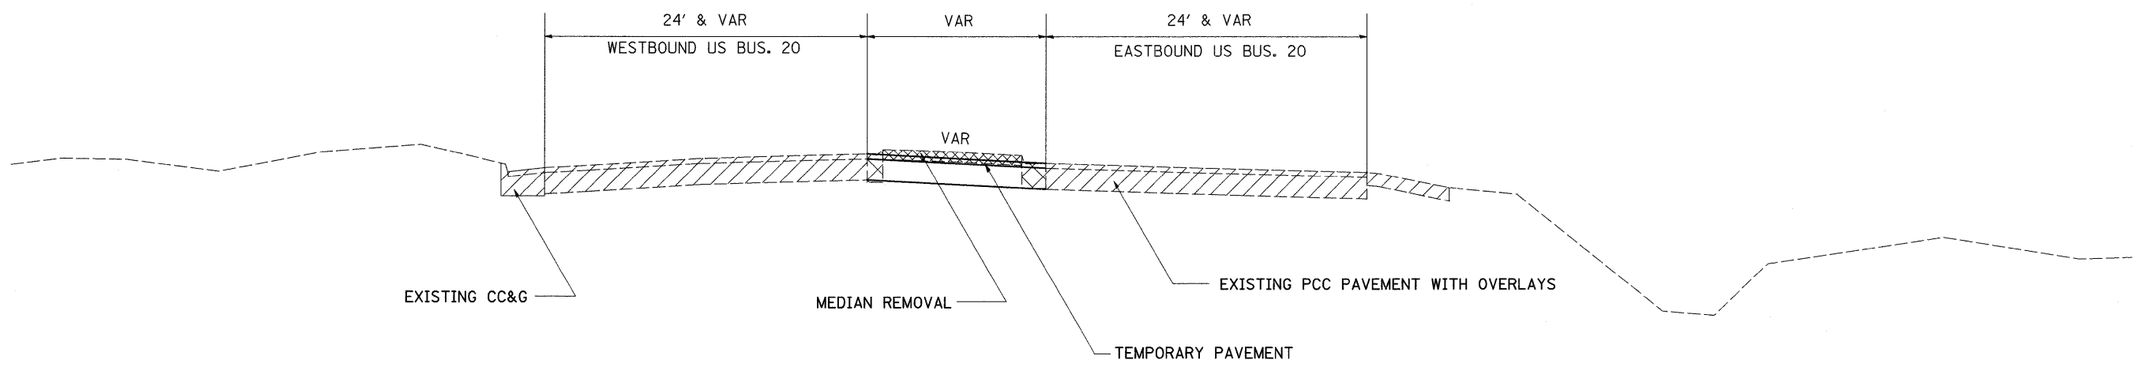

EXISTING PAVEMENT

PAVEMENT REMOVAL

* MATCH EXISTING CROSS SLOPE WITH MINIMUM OF ⅛" PER FOOT

** 112 LBS/SQ YD/IN

FILE NAME = c:\projects\p211406\d11406typ.dgn	USER NAME = polzinej	DESIGNED -	REVISED -	STATE OF ILLINOIS DEPARTMENT OF TRANSPORTATION	TYPICAL SECTIONS			F.A.P. RTE.	SECTION	COUNTY	TOTAL SHEETS / SHEET NO.
		DRAWN -	REVISED -					303	(4OR)T	WINNEBAGO	67 / 10
	PLOT SCALE = 50.0000 ' / IN.	CHECKED -	REVISED -							CONTRACT NO. 64C65	
	PLOT DATE = Mon Aug 04 14:53:31 2008	DATE -	REVISED -		SCALE:	SHEET NO. OF SHEETS	STA. TO STA.	FED. ROAD DIST. NO.	ILLINOIS	FED. AID PROJECT	