STAGE 1

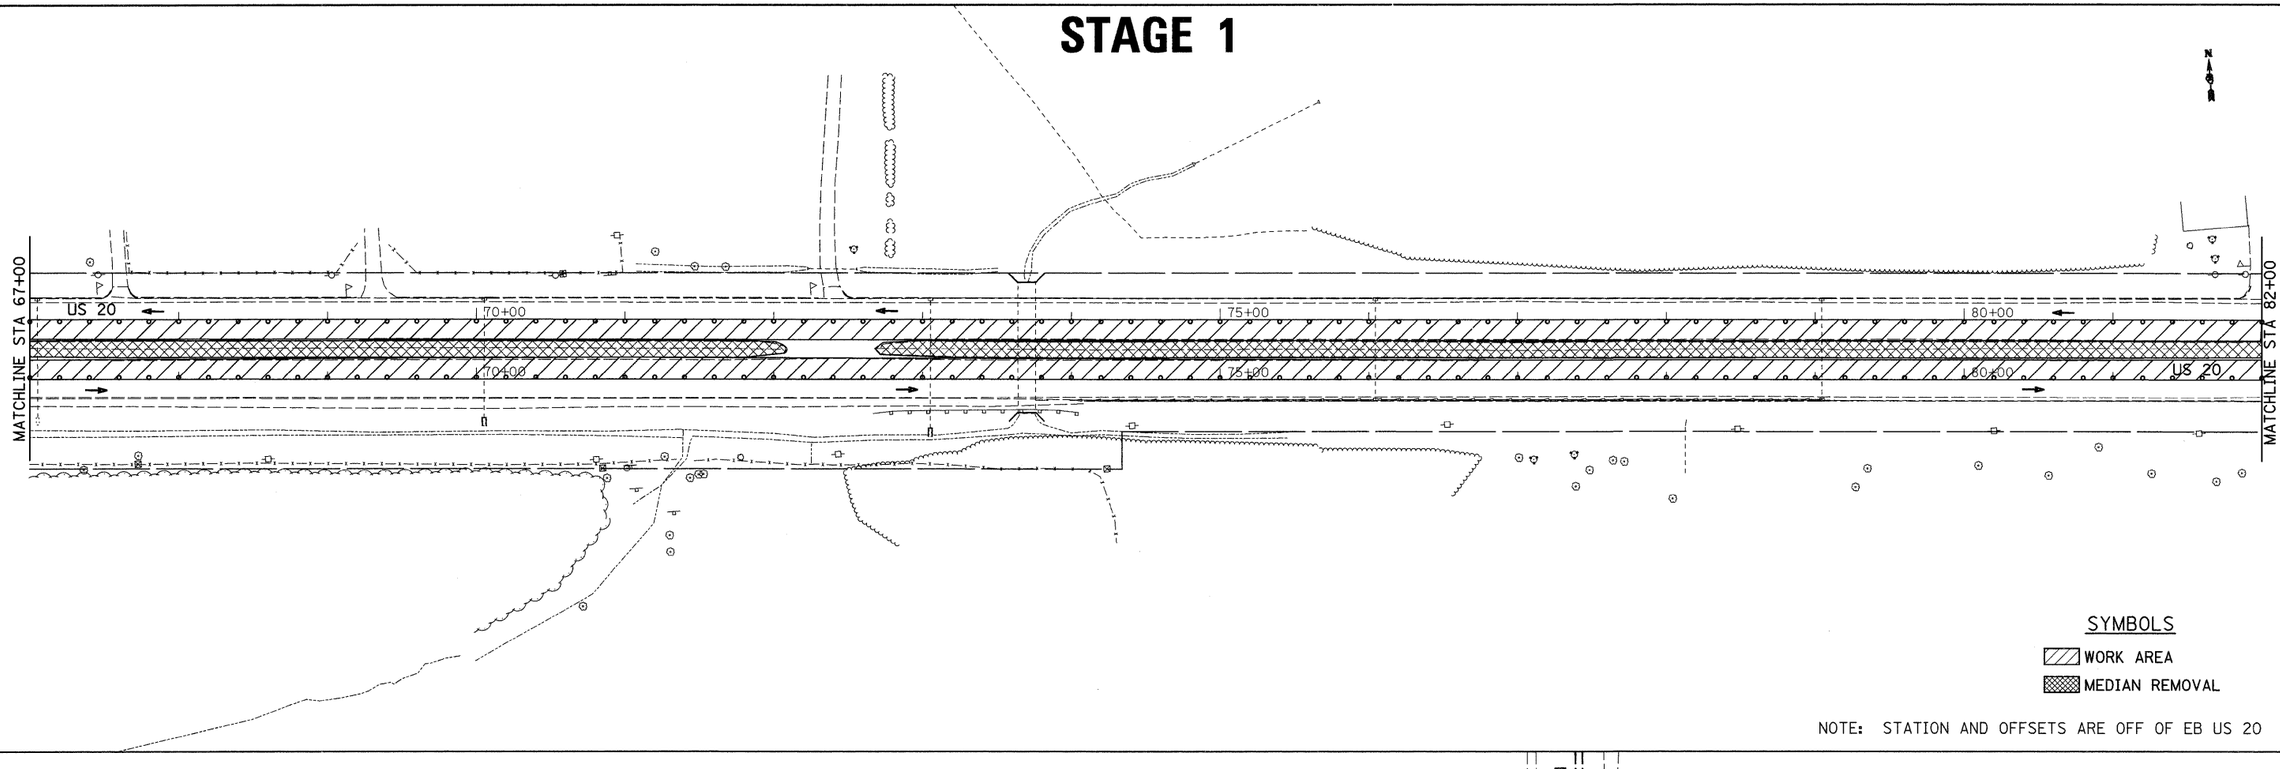

SYMBOLS

WORK AREA

MEDIAN REMOVAL

NOTE: STATION AND OFFSETS ARE OFF OF EB US 20

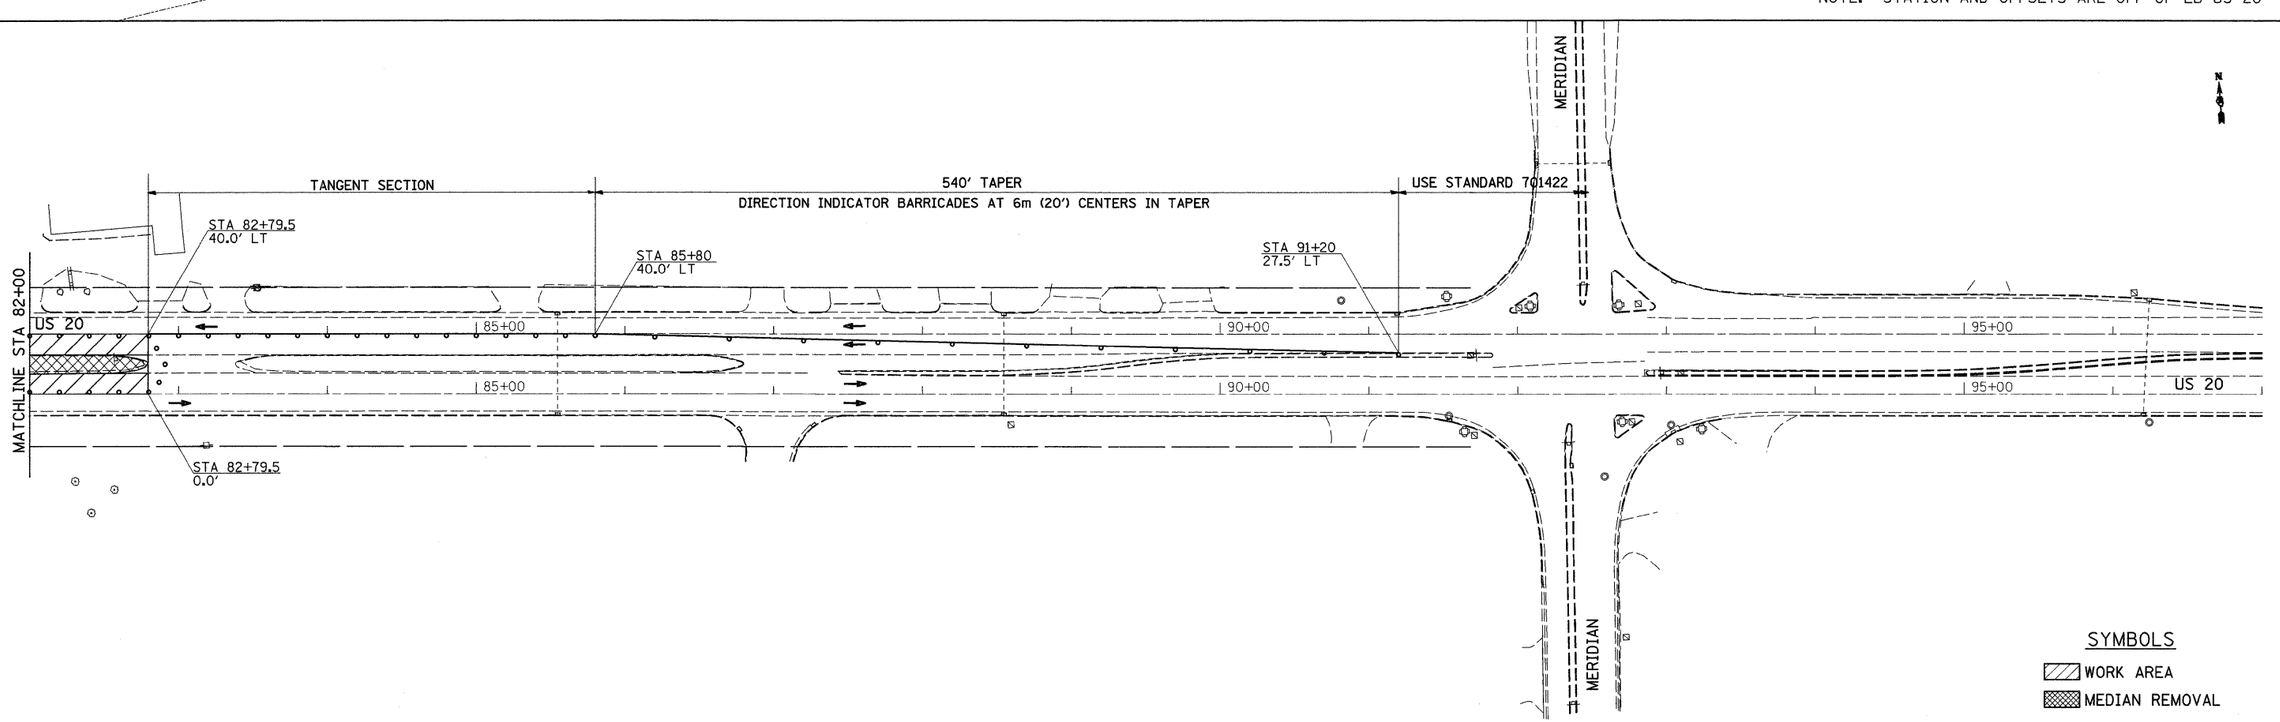

SYMBOLS

WORK AREA

MEDIAN REMOVAL

NOTE: STATION AND OFFSETS ARE OFF OF EB US 20

FILE NAME = c:\projects\p211406\d11406stg.dgn	USER NAME = polzinej	DESIGNED -	REVISED -
		DRAWN -	REVISED -
	PLOT SCALE = 50.0000 ' / IN.	CHECKED -	REVISED -
	PLOT DATE = Mon Aug 04 14:50:19 2008	DATE -	REVISED -

STATE OF ILLINOIS
DEPARTMENT OF TRANSPORTATION

STAGING PLANS

SCALE: | SHEET NO. OF SHEETS | STA. 67+00 | TO STA. 97+00

F.A.P. RTE.	SECTION	COUNTY	TOTAL SHEETS	SHEET NO.
303	(40R)T	WINNEBAGO	67	30
		CONTRACT NO. 64C65		
FED. ROAD DIST. NO.	ILLINOIS	FED. AID PROJECT		