STAGE 4

STAGE 4

1. SETUP TRAFFIC CONTROL AND PROTECTION ACCORDING TO STANDARD 701422 AND SEE STANDARD FOR ADDITIONAL SIGNS AND DEVICES.
2. REMOVE TEMPORARY PAVEMENT AND AGGREGATE BASE COURSE.
3. CONSTRUCT COMBINATION CONCRETE CURB AND GUTTER, TYPE M4.06 AS SHOWN ON PLANS.
4. CONSTRUCT CONCRETE MEDIAN SURFACE, 4 INCH AS SHOWN ON PLANS.
5. MILL 2 1/4" HOT-MIX ASPHALT SURFACE.
6. PLACE LEVELING BINDER (MACHINE METHOD), N50
7. PLACE HOT-MIX ASPHALT SURFACE COURSE, MIX "D", N50

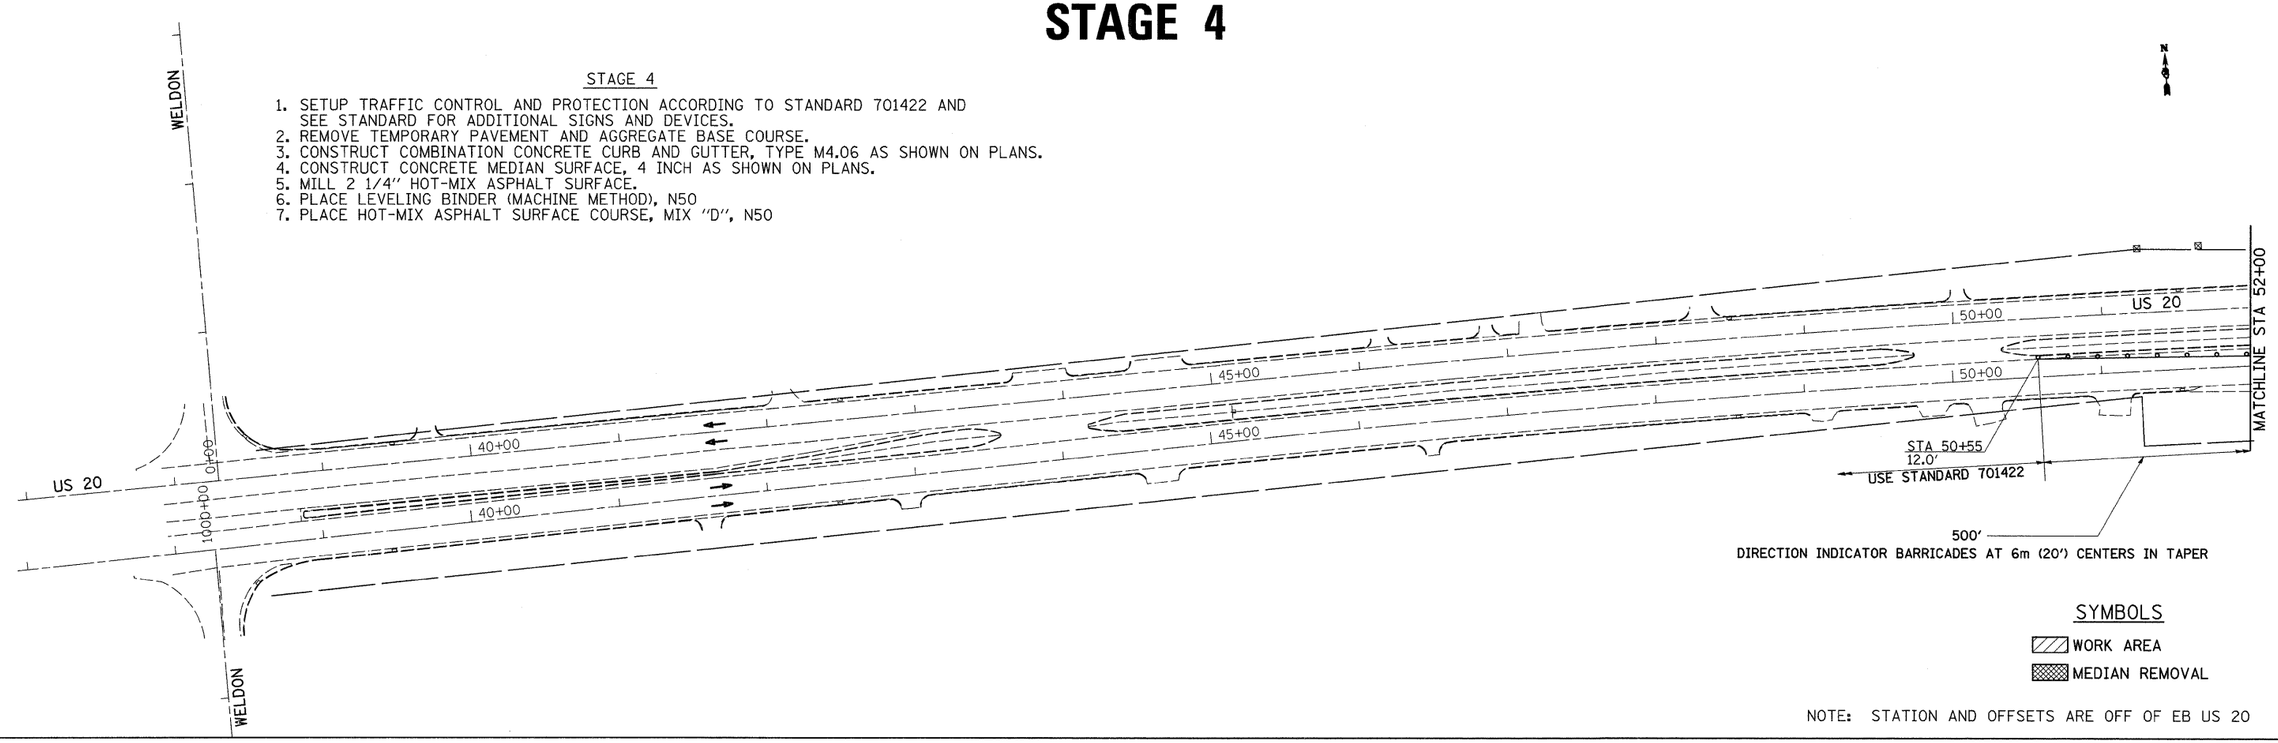

SYMBOLS

WORK AREA

MEDIAN REMOVAL

NOTE: STATION AND OFFSETS ARE OFF OF EB US 20

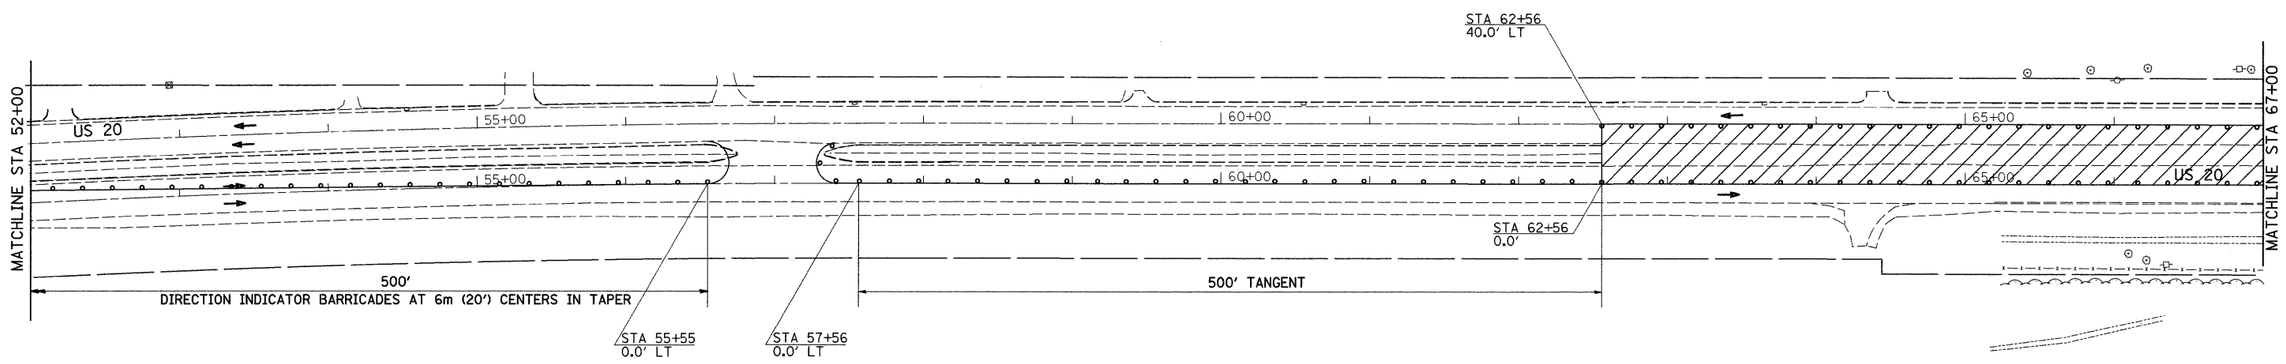

SYMBOLS

WORK AREA

MEDIAN REMOVAL

NOTE: STATION AND OFFSETS ARE OFF OF EB US 20

FILE NAME = c:\projects\p211406\d11406stg.dgn	USER NAME = polzinej	DESIGNED -	REVISED -	STATE OF ILLINOIS DEPARTMENT OF TRANSPORTATION	STAGING PLANS	F.A.P. RTE.	SECTION	COUNTY	TOTAL SHEETS / SHEET NO.
		DRAWN -	REVISED -			303	(40R)T	WINNEBAGO	67 / 35
	PLOT SCALE = 50.0000 ' / IN.	CHECKED -	REVISED -					CONTRACT NO. 64C65	
	PLOT DATE = Mon Aug 04 14:50:19 2008	DATE -	REVISED -		SCALE: SHEET NO. OF SHEETS STA. 37+00 TO STA. 67+00	FED. ROAD DIST. NO.	ILLINOIS	FED. AID PROJECT	