EROSION CONTROL & SEEDING DETAILS

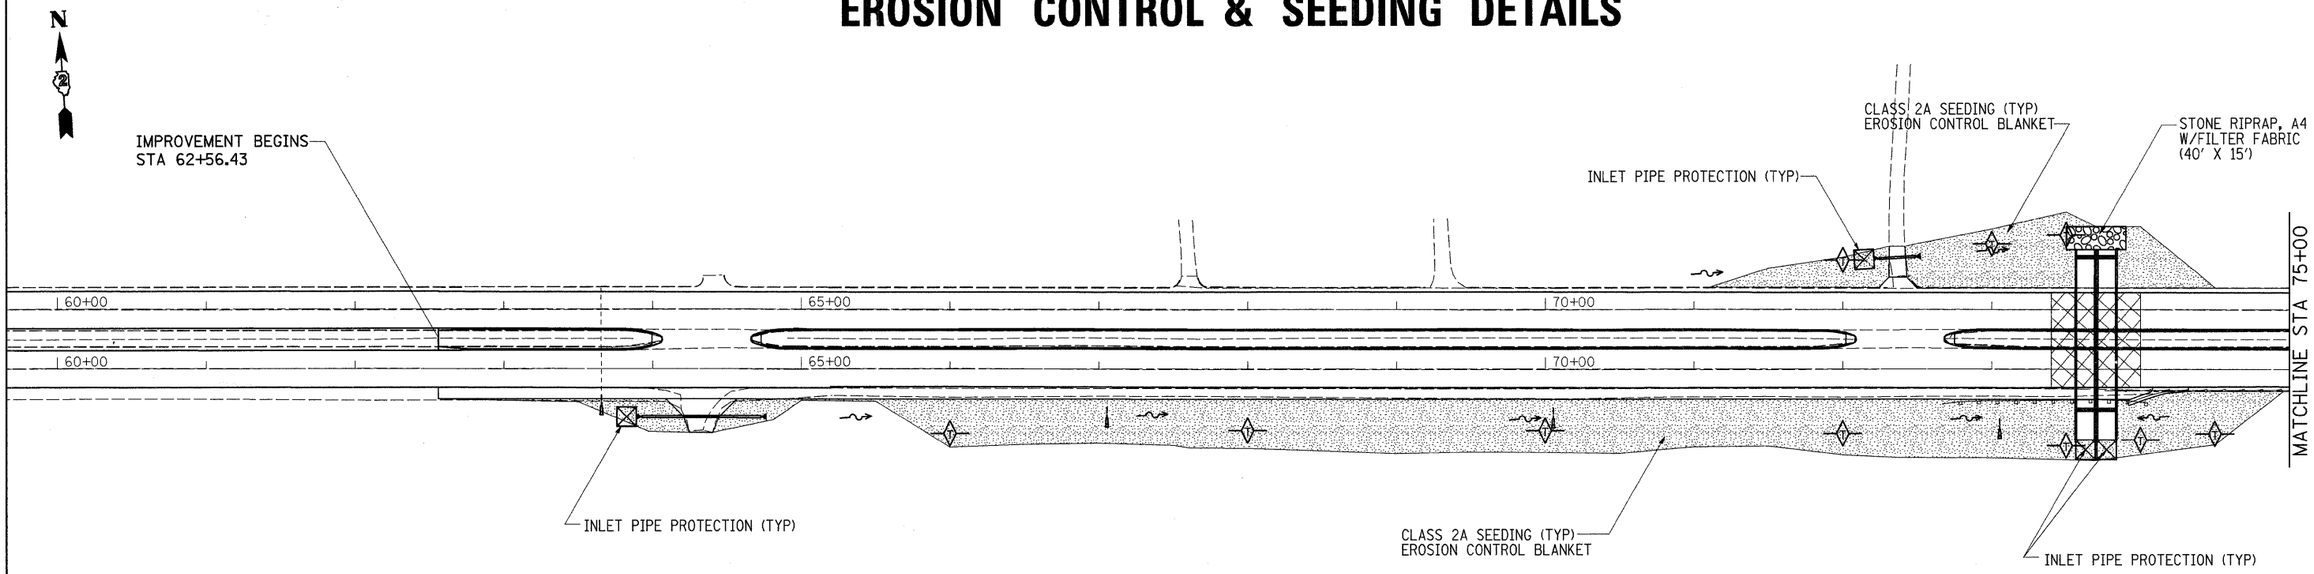

TEMPORARY DITCH CHECK LOCATIONS

IL RTE 173			
STA.	*OFFSET	STA.	*OFFSET
66+00	RT	74+00	RT
68+00	RT	74+50	RT
70+00	RT	72+00	LT
72+00	RT	73+00	LT
73+50	RT	73+50	LT

* OFFSET LOCATIONS FOR TEMPORARY DITCH CHECKS ARE TO THE CENTER OF DITCH. (SEE CROSS-SECTIONS)

LEGEND

- TEMPORARY DITCH CHECK
- CLASS 2A SEEDING EROSION CONTROL BLANKET
- INLET PIPE PROTECTION
- STONE RIPRAP CLASS A4

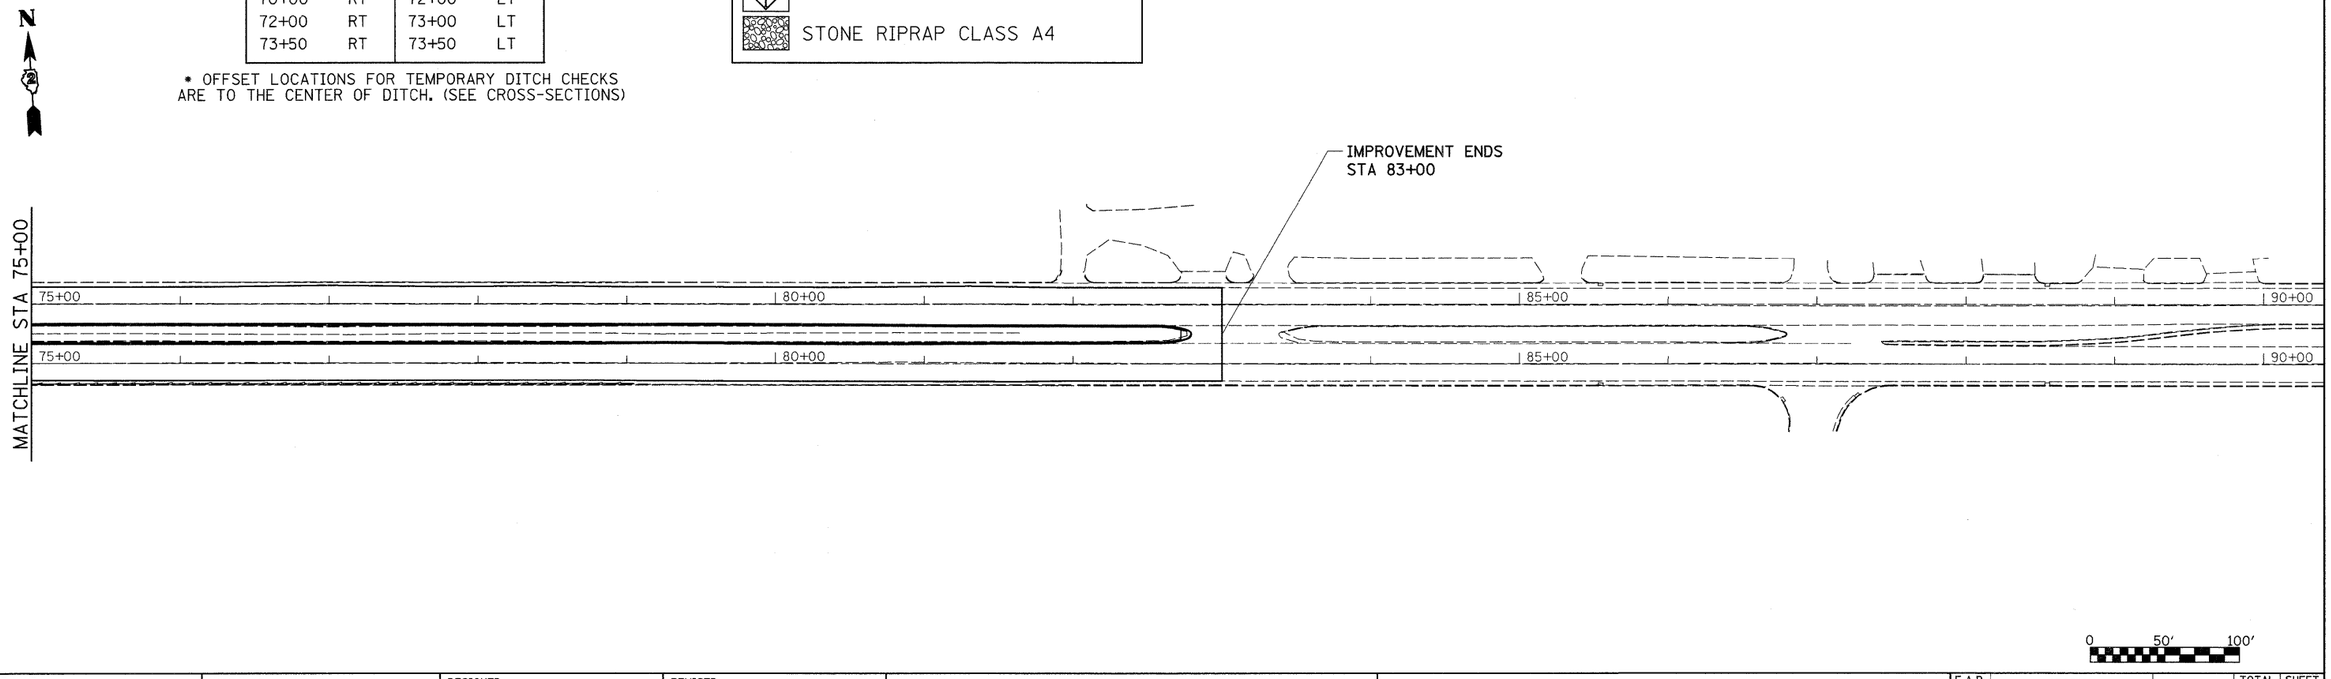

FILE NAME = c:\projects\p211406\d11406er.dgn	USER NAME = polzinej	DESIGNED -	REVISED -
		DRAWN -	REVISED -
	PLOT SCALE = 50.0000 ' / IN.	CHECKED -	REVISED -
	PLOT DATE = Mon Aug 04 13:22:24 2008	DATE -	REVISED -

STATE OF ILLINOIS
DEPARTMENT OF TRANSPORTATION

EROSION CONTROL & SEEDING DETAILS

SCALE: | SHEET NO. OF SHEETS | STA. | TO STA.

F.A.P. RTE.	SECTION	COUNTY	TOTAL SHEETS	SHEET NO.
303	(40R)T	WINNEBAGO	67	41
		CONTRACT NO. 64C65		
FED. ROAD DIST. NO.	ILLINOIS	FED. AID PROJECT		