FINAL SURVEY	SURVEYED	BY	DATE
NOTE BOOK	PLOTTED		
NO.	TEMPLATE		
	AREAS		
	AREAS CHECKED		

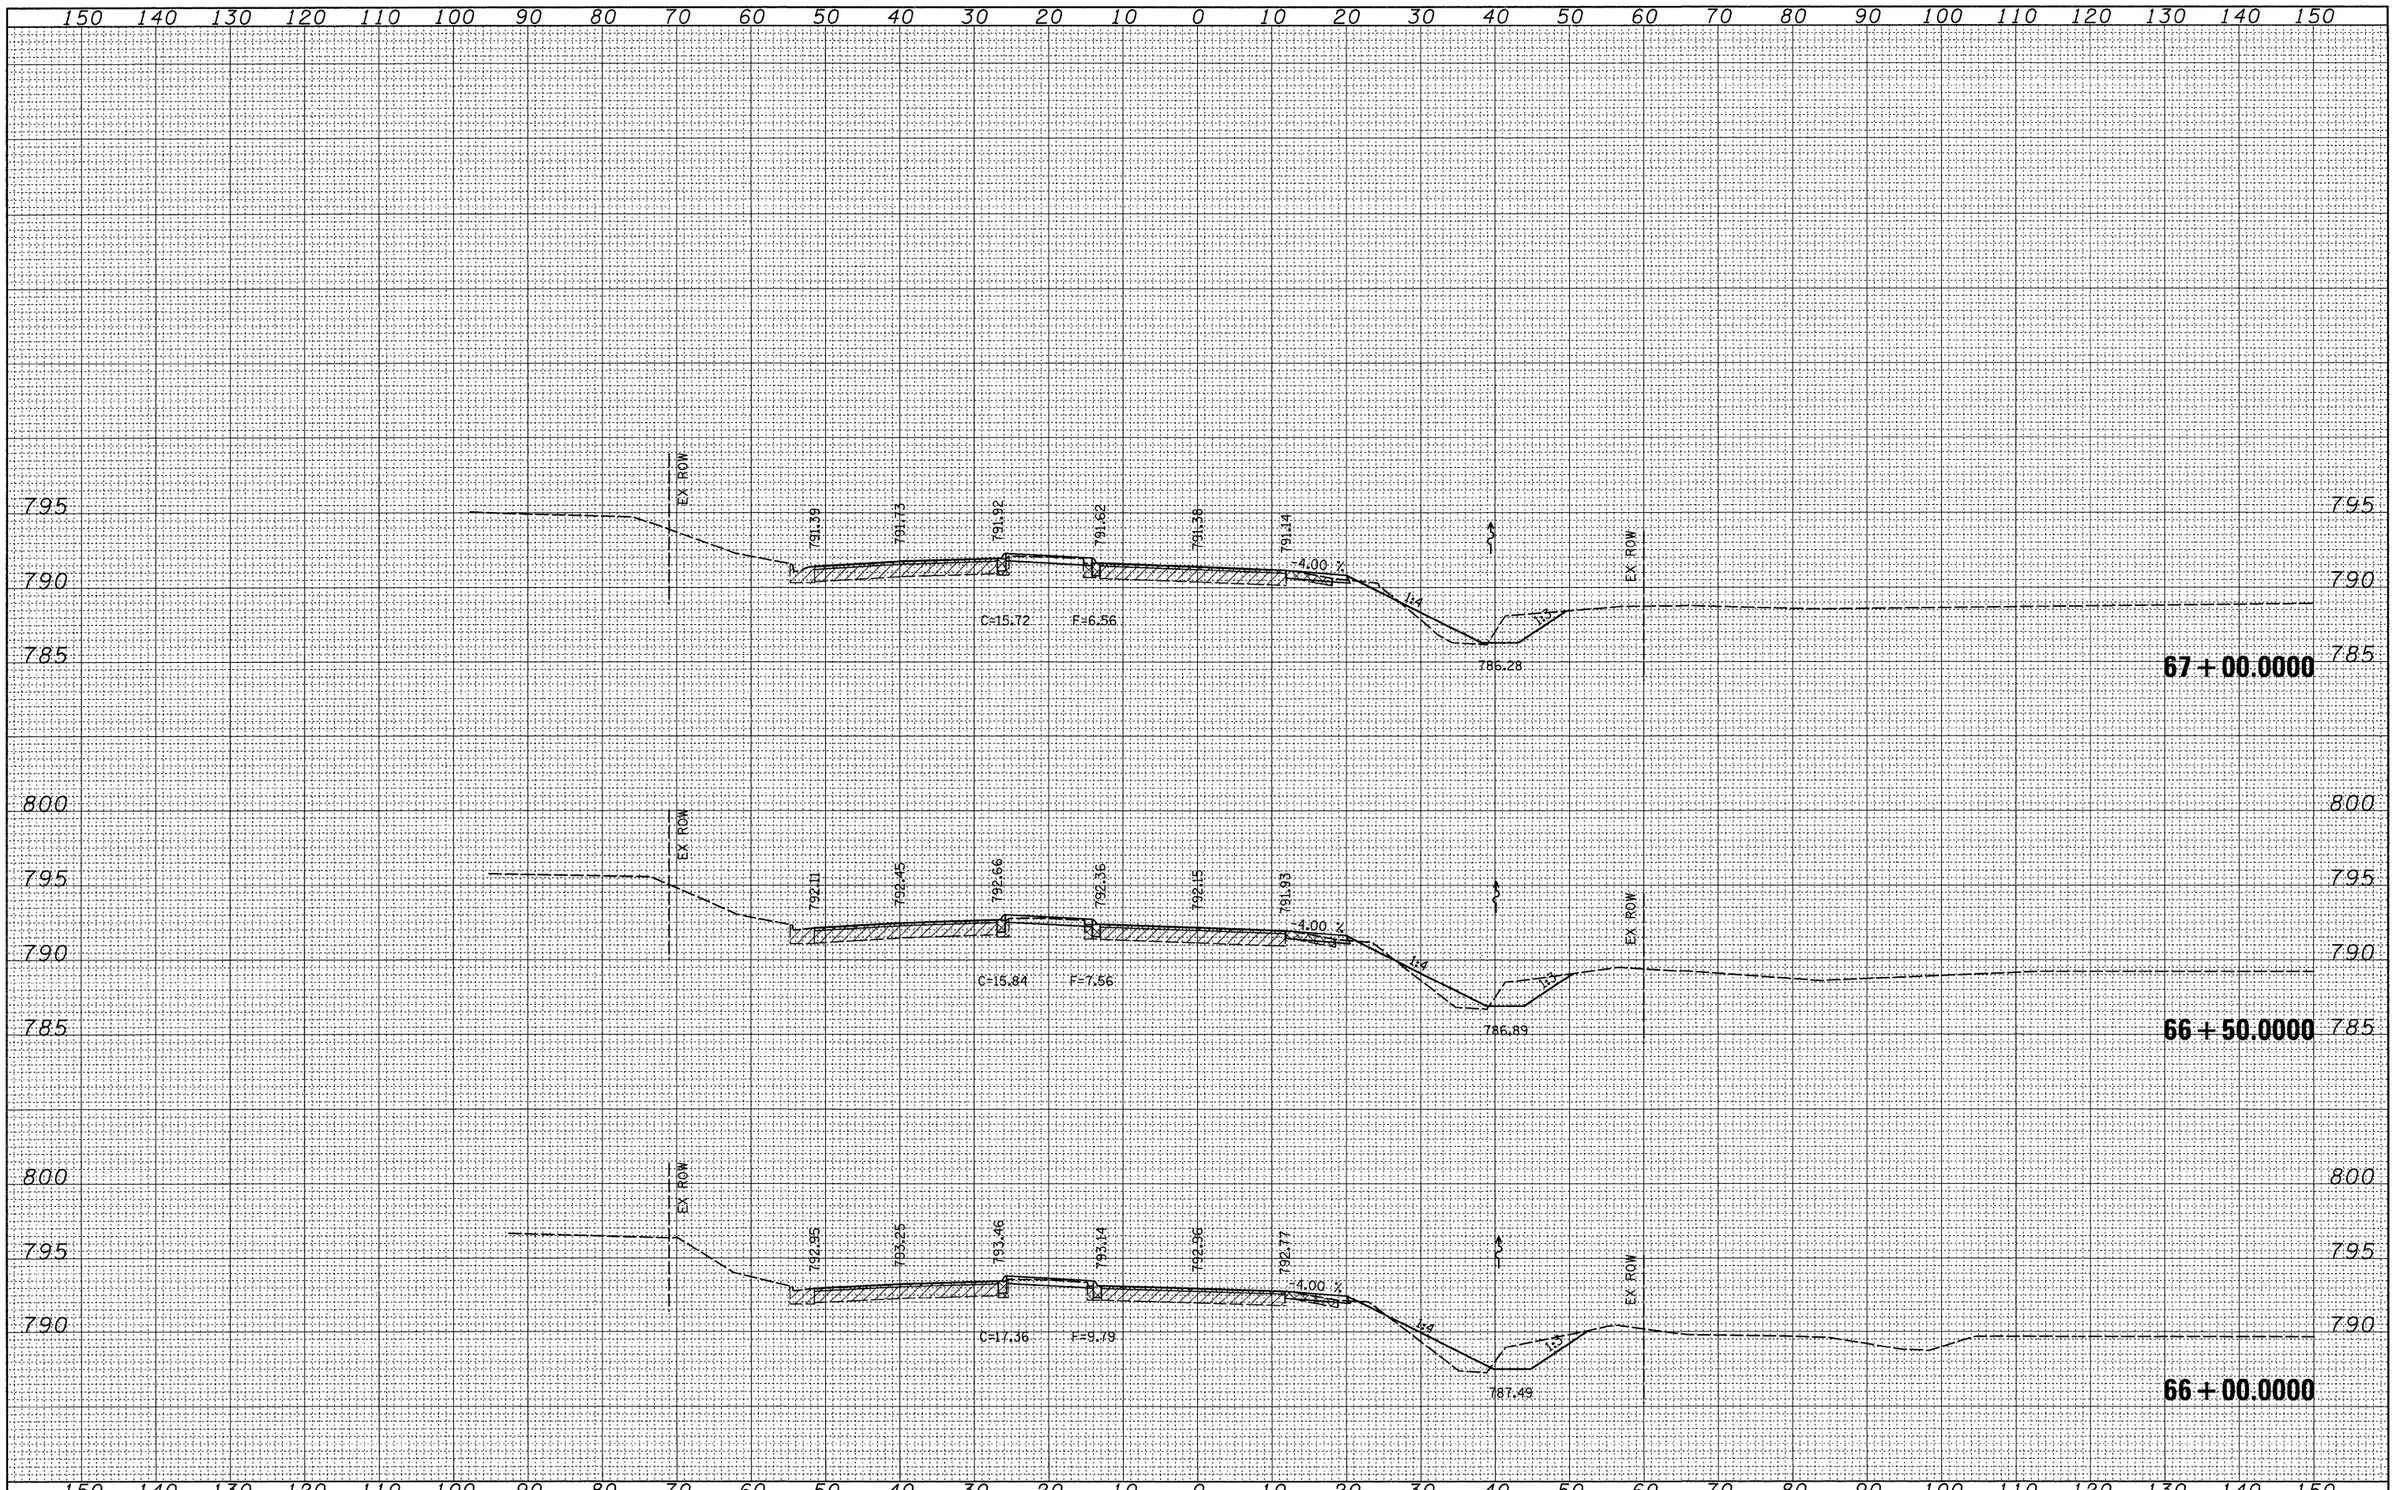

ORIGINAL SURVEY	SURVEYED	BY	DATE
NOTE BOOK	PLOTTED		
NO.	TEMPLATE		
	AREAS		
	AREAS CHECKED		

FILE NAME = c:\projects\p211406\dl1406xml.dgn	USER NAME = polzinej	DESIGNED -	REVISED -
		DRAWN -	REVISED -
	PLOT SCALE = 10.0000 ' / IN.	CHECKED -	REVISED -
	PLOT DATE = Mon Aug 04 15:19:37 2008	DATE -	REVISED -

STATE OF ILLINOIS
DEPARTMENT OF TRANSPORTATION

US BUS 20

SCALE: | SHEET NO. OF SHEETS | STA. 66+00.0000 TO STA. 67+00.0000

F.A.P. RTE.	SECTION	COUNTY	TOTAL SHEETS	SHEET NO.
303	(40R)T	WINNEBAGO	67	57
		CONTRACT NO. 64C65		
FED. ROAD DIST. NO.	ILLINOIS	FED. AID PROJECT		