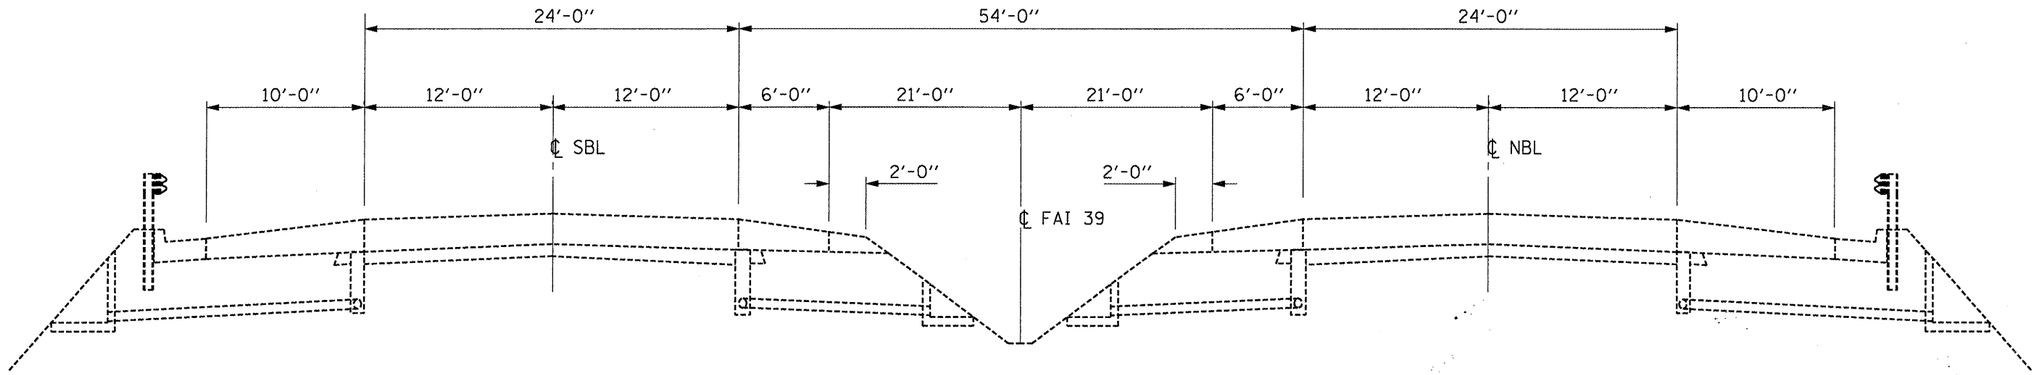

TYPICAL SECTION 2

STA. 554+39.50 TO STA. 565+17.25
STA. 566+55.92 TO STA. 573+00.00

FILE NAME = c:\pw_work\PWIDOT\WOODSHANKRL\d0a51013\d366878 - 0500210 & 0211-details.dgn	USER NAME = woodshankrl	DESIGNED - RON WOODSHANK	REVISED -	STATE OF ILLINOIS DEPARTMENT OF TRANSPORTATION	TYPICAL SECTION	F.A.I. RTE. 39	SECTION (50-1VB)BP	COUNTY LASALLE	TOTAL SHEETS 11	SHEET NO. 4
	PLOT SCALE = 100.0000 ' / IN.	DRAWN - RON WOODSHANK	REVISED -							
	PLOT DATE = Dec 09, 2008 - 07:51:22 AM	CHECKED -	REVISED -		SCALE:	SHEET NO. 1 OF 1 SHEETS		FED. ROAD DIST. NO. ILLINOIS	CONTRACT NO. 66878	
		DATE -	REVISED -							