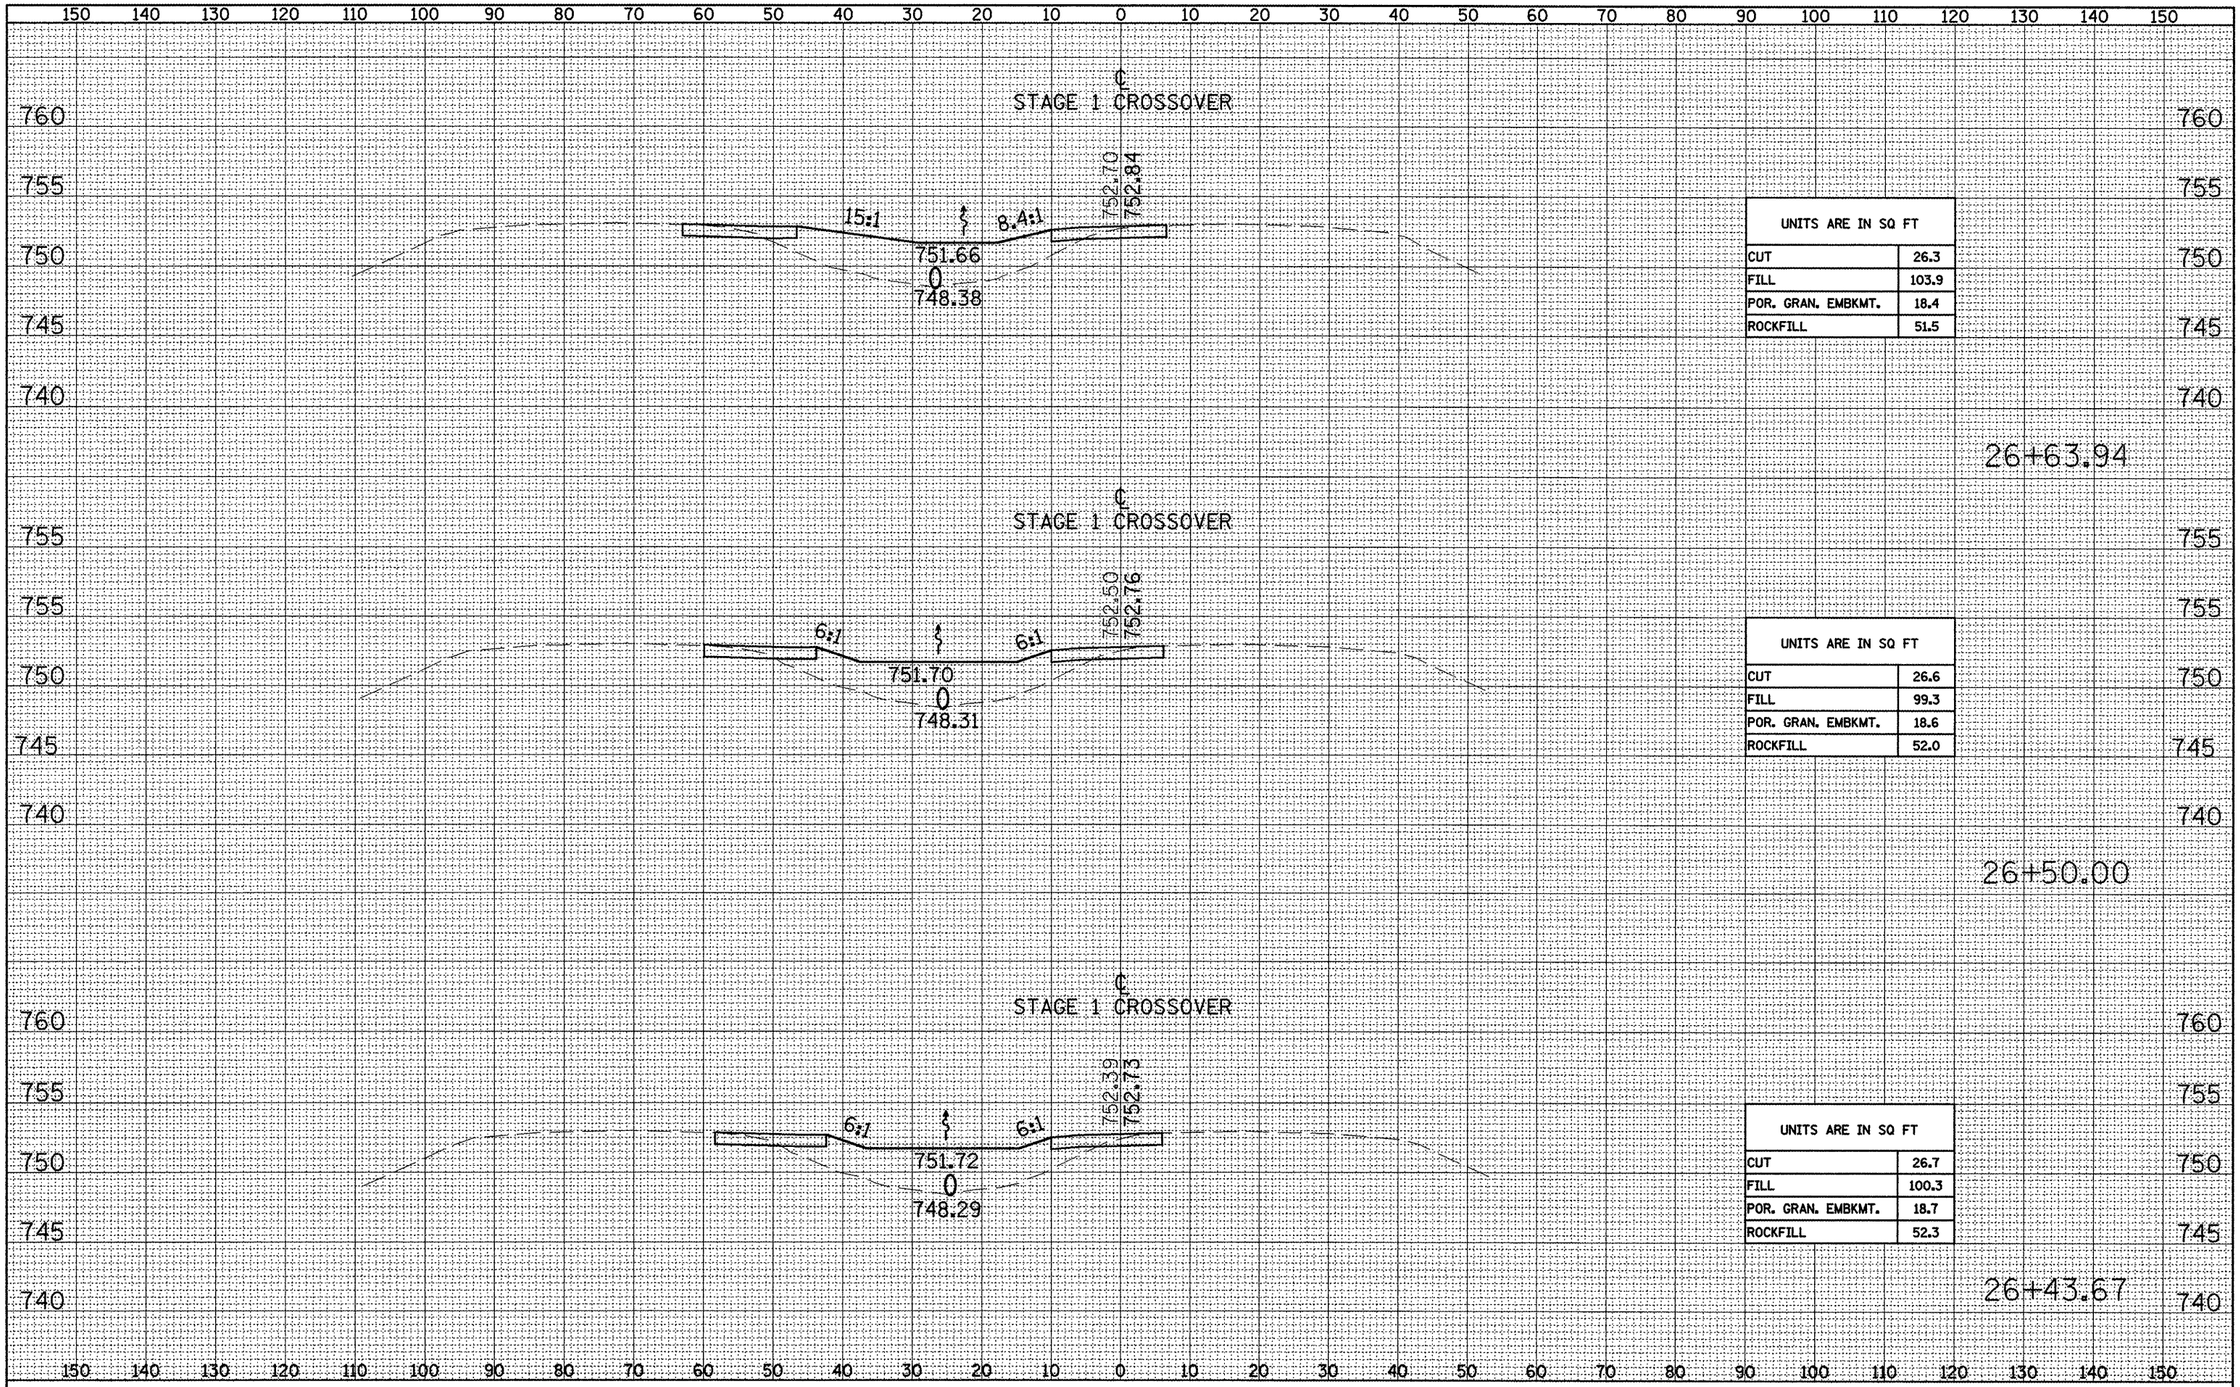

UNITS ARE IN SQ FT	
CUT	26.3
FILL	103.9
POR. GRAN. EMBKMT.	18.4
ROCKFILL	51.5

UNITS ARE IN SQ FT	
CUT	26.6
FILL	99.3
POR. GRAN. EMBKMT.	18.6
ROCKFILL	52.0

UNITS ARE IN SQ FT	
CUT	26.7
FILL	100.3
POR. GRAN. EMBKMT.	18.7
ROCKFILL	52.3

FINAL SURVEY / ORIGINAL SURVEY

NO.	DATE	BY

SURVEYED
PLOTTED
TEMPLATE
AREAS
NOTE BOOK
AREAS CHECKED

FILE NAME = X-Sections for Temp X-over 12-13-08.dgn	USER NAME = toroja	DESIGNED - OWR	REVISED - N/A
		DRAWN - OWR	REVISED - N/A
	PLOT SCALE = 20.00 ' / IN.	CHECKED - FML	REVISED - N/A
	PLOT DATE = 12/13/2008	DATE - 11/2008	REVISED - N/A

STATE OF ILLINOIS
DEPARTMENT OF TRANSPORTATION

MAINTENANCE OF TRAFFIC RUNAROUND STAGE 1 CROSS SECTIONS
I-74 OVER TOWNSHIP ROAD 205

SCALE1"=10'H & 5'V | SHEET NO. -- OF -- SHEETS | STA. 00+00.00 TO STA. 00+00.00

F.A.I. RTE.	SECTION	COUNTY	TOTAL SHEETS	SHEET NO.
74	48(27RS-3)½ (27HB-5)I. I-1	KNOX	104	71
		CONTRACT NO. 68062		
FED. ROAD DIST. NO.	ILLINOIS	FED. AID PROJECT		