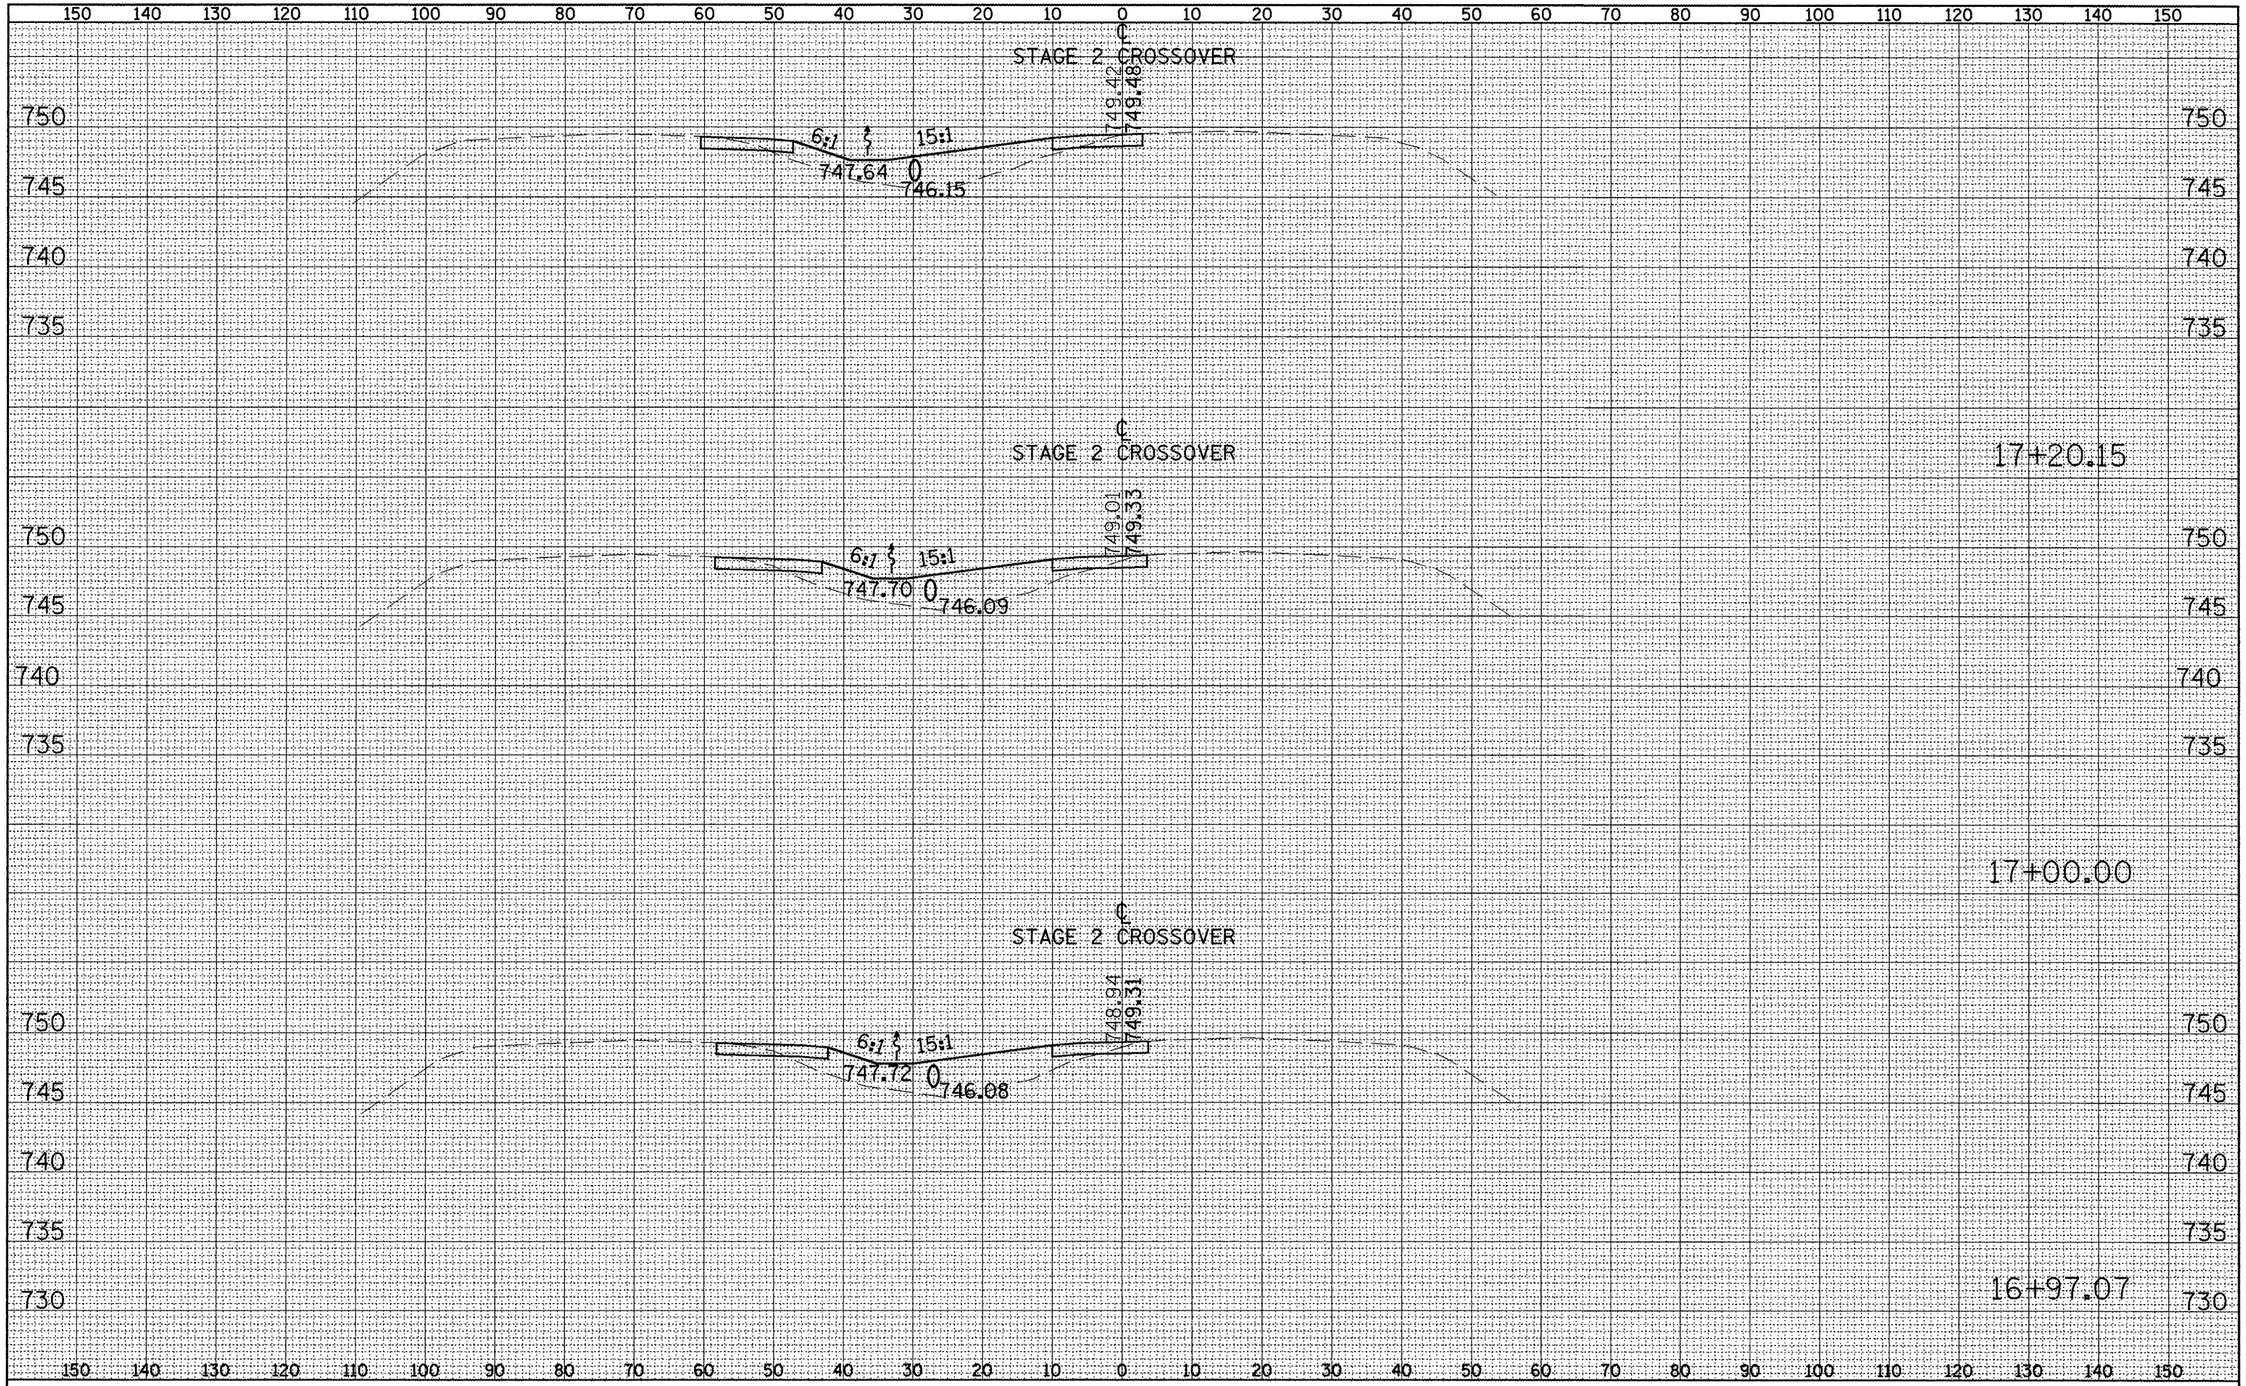

FINAL SURVEY NOTE BOOK	SURVEYED	BY	
	PLOTTED		
	TYPED		
	AREAS		
NO.	AREAS CHECKED	DATE	

ORIGINAL SURVEY NOTE BOOK	SURVEYED	BY	
	PLOTTED		
	TYPED		
	AREAS		
NO.	AREAS CHECKED	DATE	

FILE NAME = X-Sections for Temp X-over 12-13-08.dgn	USER NAME = toroja	DESIGNED - OWR	REVISED - N/A
		DRAWN - OWR	REVISED - N/A
	PLOT SCALE = 20.00 ' / IN.	CHECKED - FML	REVISED - N/A
	PLOT DATE = 12/13/2008	DATE - 11/2008	REVISED - N/A

STATE OF ILLINOIS
DEPARTMENT OF TRANSPORTATION

MAINTENANCE OF TRAFFIC RUNAROUND STAGE 2 CROSS SECTIONS
I-74 OVER TOWNSHIP ROAD 205

SCALE:1"=10'H & 5'V | SHEET NO. -- OF -- SHEETS | STA. 00+00.00 TO STA. 00+00.00

F.A.I. RTE.	SECTION	COUNTY	TOTAL SHEETS	SHEET NO.
74	48(27RS-3); (27HB-5)I. I-1	KNOX	104	79
		CONTRACT NO. 68062		
FED. ROAD DIST. NO.	ILLINOIS	FED. AID PROJECT		