PLAN
NOTE BOOK
NO.
SURVEYED
PLOTTED
ALIGNMENT CHECKED
RT. OF WAY CHECKED
CADD FILE NAME
BY
DATE

PROFILE
NOTE BOOK
NO.
SURVEYED
PLOTTED
GRADES CHECKED
B.M. NOTED
STRUCTURE NOTAT'NS CH'KD
BY
DATE

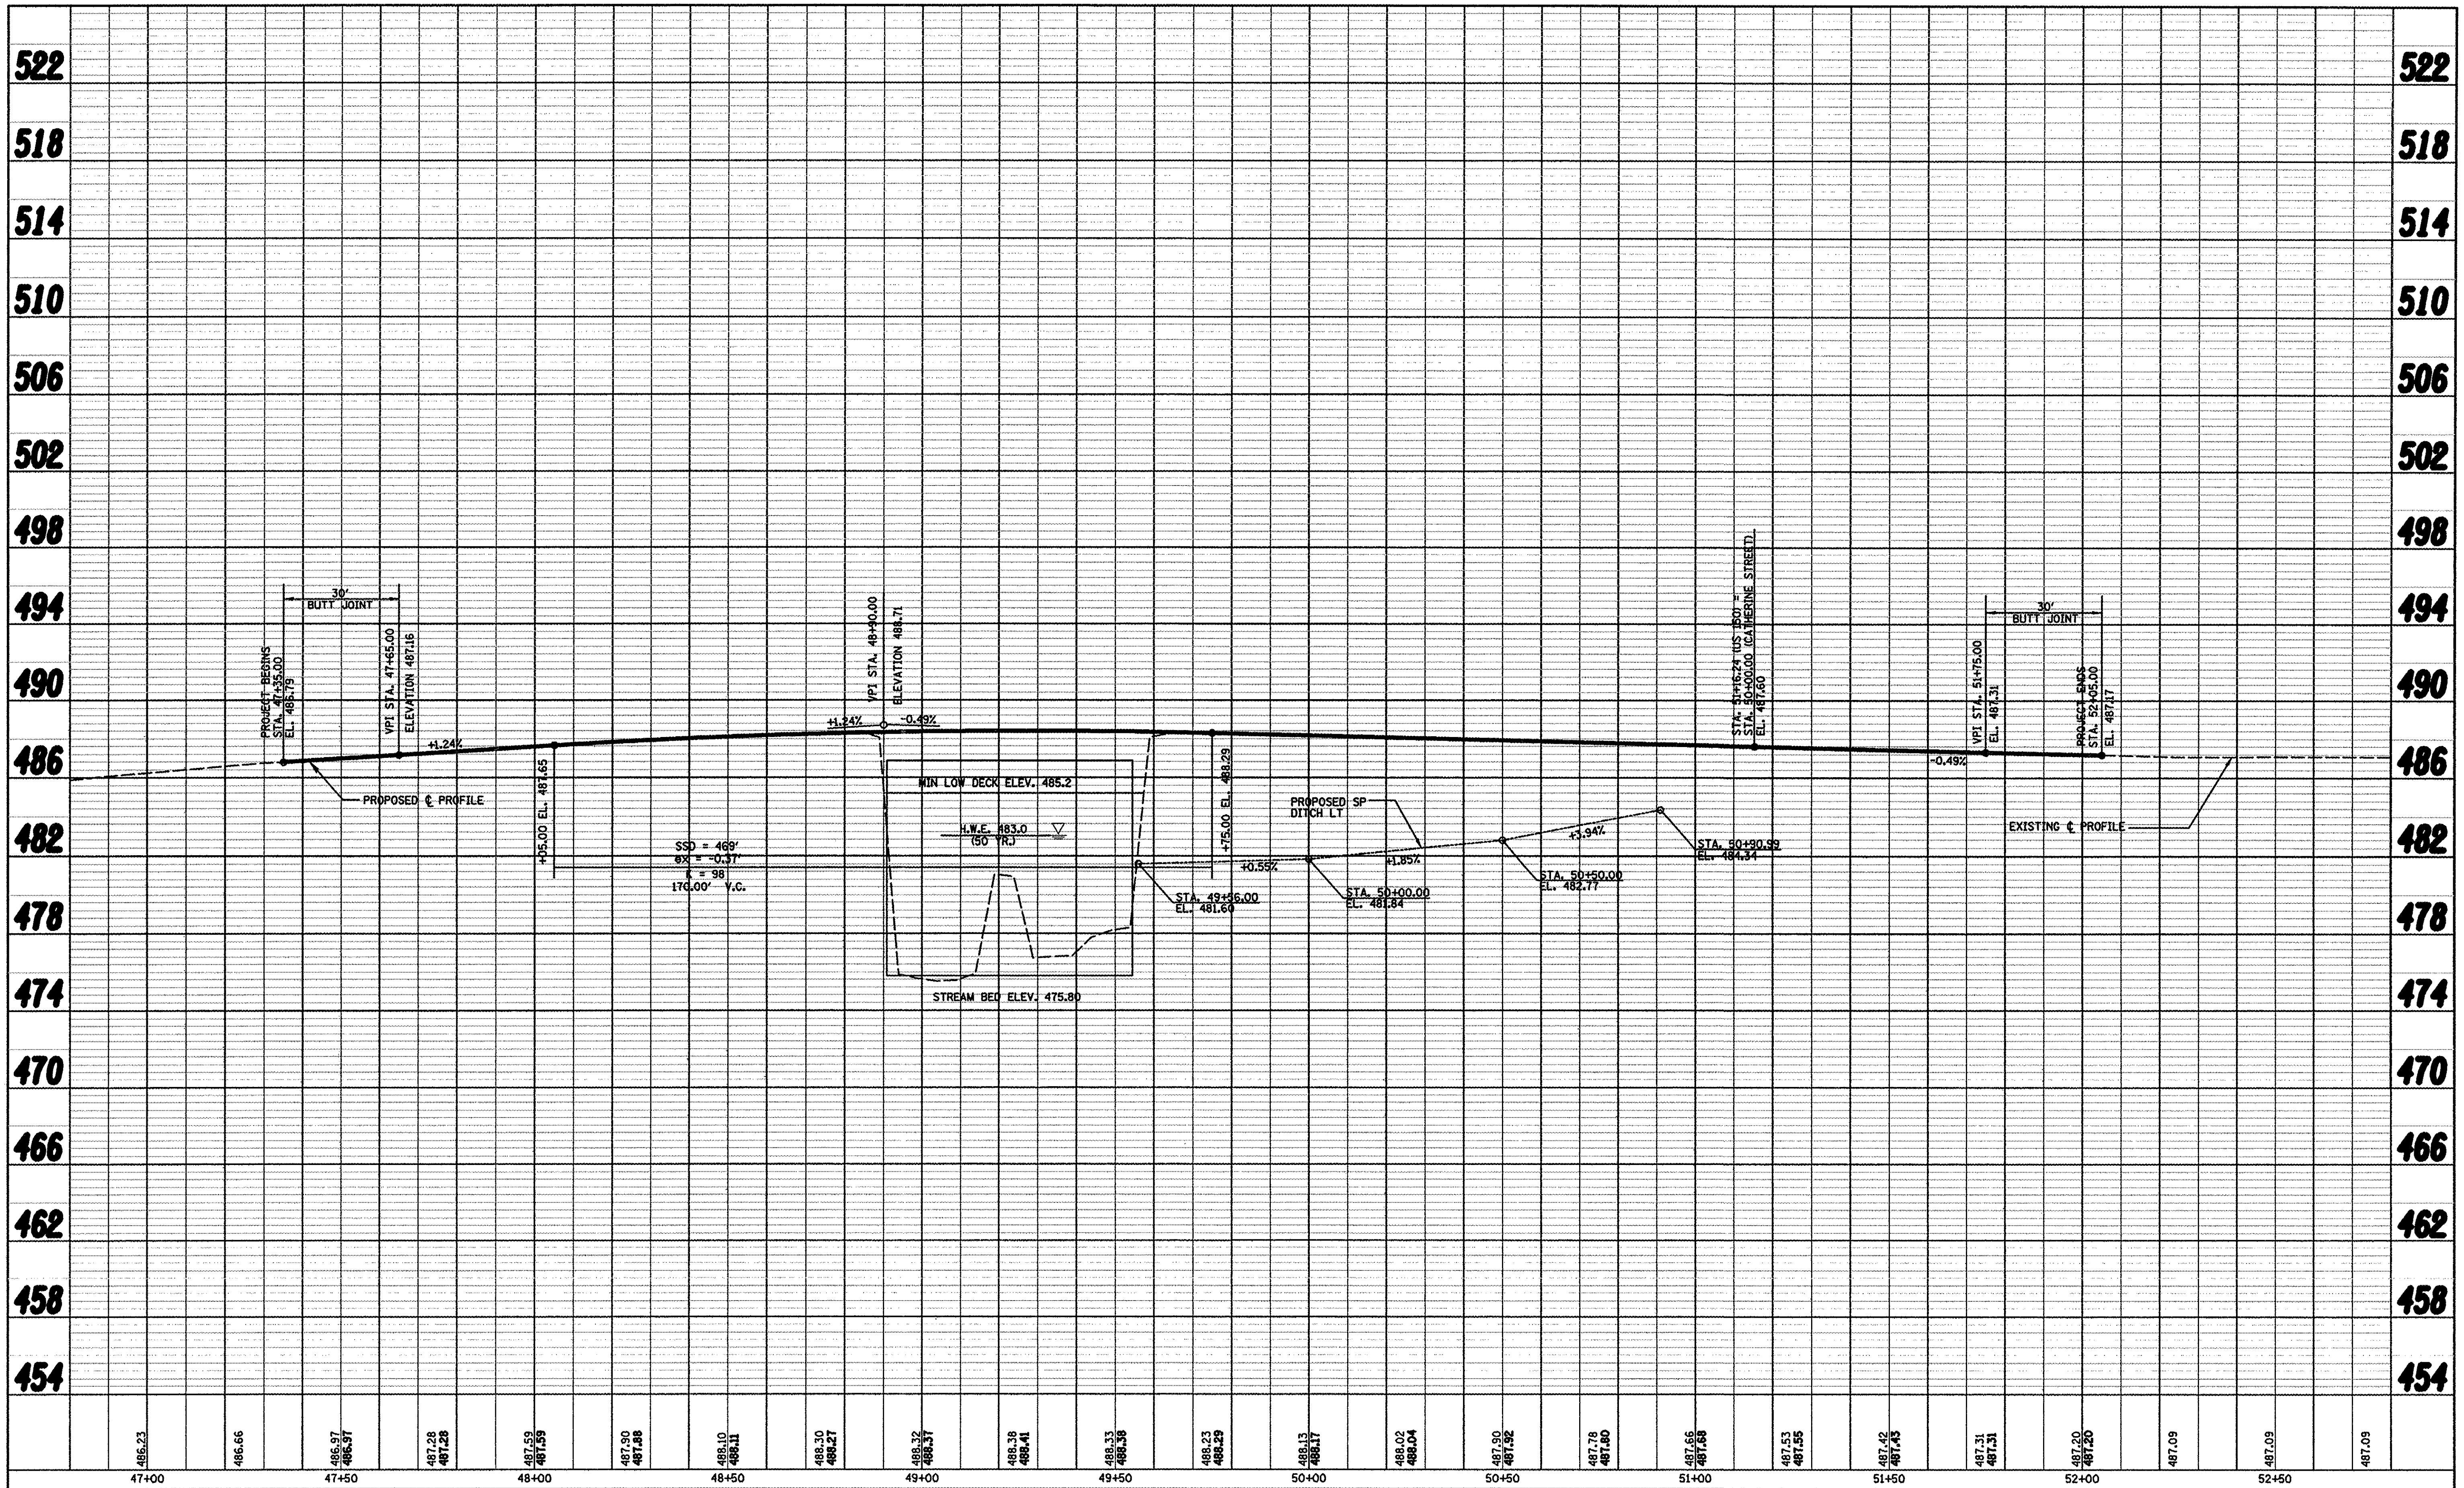

FILE NAME = ...\0900038\0038-profilesheet.dgn	USER NAME = Plotted by flin	DESIGNED - ST	REVISED -	STATE OF ILLINOIS DEPARTMENT OF TRANSPORTATION	ROADWAY PROFILE US 150 OVER LITTLE FARM CREEK S.N. 090-0038	F.A.U. RTE. 6757	SECTION (105B) BR-2	COUNTY TAZEWELL	TOTAL SHEETS 24 / SHEET NO. 133
		DRAWN - ST	REVISED -					CONTRACT NO. 68086	
	PLOT SCALE = 40.0000 ' / IN.	CHECKED - FL	REVISED -		SCALE: 1"=20'H,4'V / SHEET NO. OF SHEETS / STA. 47+35.00 TO STA. 52+05.00	FED. ROAD DIST. NO.	ILLINOIS	FED. AID PROJECT	
	PLOT DATE = 10/7/2008	DATE - 12/2007	REVISED -						