A METAL END SECTION, 12"
STA. 89+25.00, 59.10' LT
℄ ELEV. 536.62

B TYPE C INLET BOX
STD. 609001
STA. 89+25.00 23.00' LT

C TYPE C INLET BOX
STD. 609001
STA. 89+35.00 23.07' RT

D METAL END SECTION, 12"
STA. 89+35.00, 54.96' RT
℄ ELEV. 537.76

Prop. Curve
PI Sta. 78+57.97
Δ = 28° 58' 00" (RT)
D = 1° 30' 00"
T = 986.69'
R = 3,819.83'
L = 1,931.17'
E = 125.38'
PC Sta. 68+71.28
PT Sta. 88+02.45
S.E. = N.C.

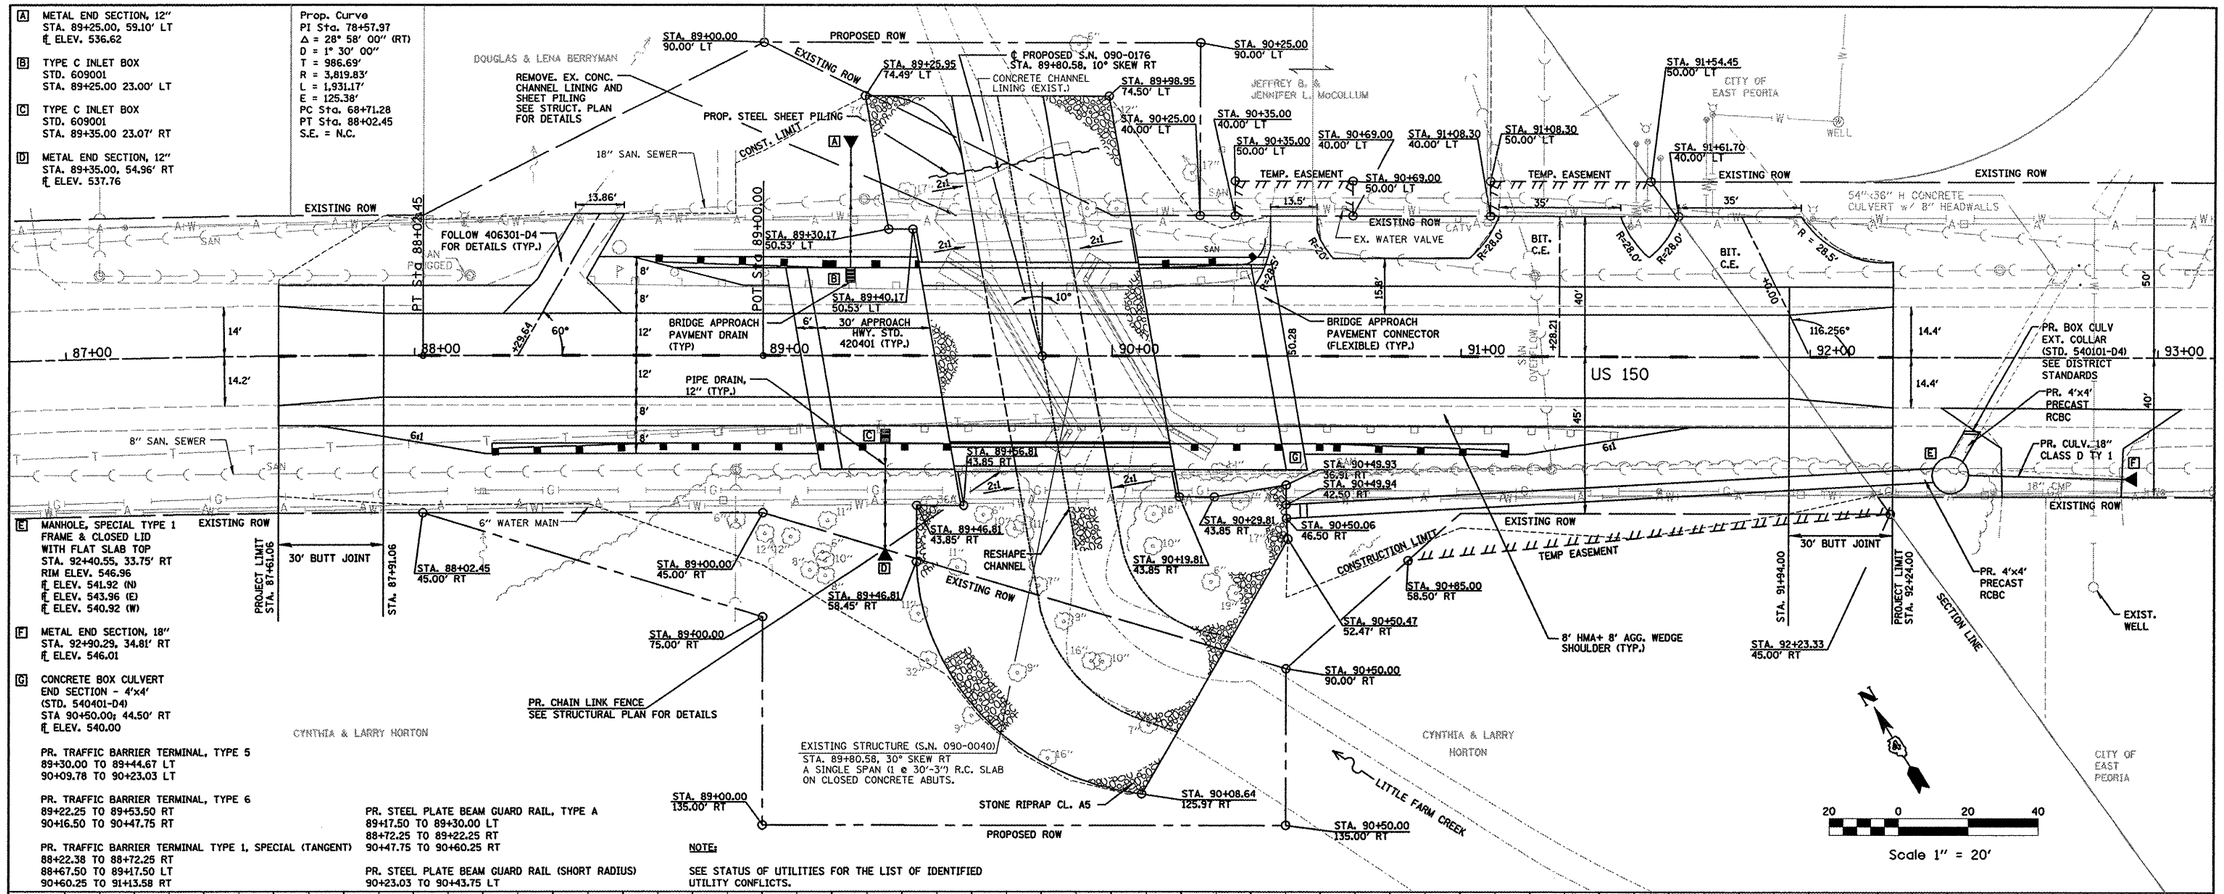

E MANHOLE, SPECIAL TYPE 1
FRAME & CLOSED LID
WITH FLAT SLAB TOP
STA. 92+40.55, 33.75' RT
RIM ELEV. 546.96
℄ ELEV. 541.92 (N)
℄ ELEV. 543.96 (E)
℄ ELEV. 540.92 (W)

F METAL END SECTION, 18"
STA. 92+90.29, 34.81' RT
℄ ELEV. 546.01

G CONCRETE BOX CULVERT
END SECTION - 4'x4'
(STD. 540401-D4)
STA 90+50.00; 44.50' RT
℄ ELEV. 540.00

PR. TRAFFIC BARRIER TERMINAL, TYPE 5
89+30.00 TO 89+44.67 LT
90+09.78 TO 90+23.03 LT

PR. TRAFFIC BARRIER TERMINAL, TYPE 6
89+22.25 TO 89+53.50 RT
90+16.50 TO 90+47.75 RT

PR. TRAFFIC BARRIER TERMINAL TYPE 1, SPECIAL (TANGENT)
88+22.38 TO 88+72.25 RT
88+67.50 TO 89+17.50 LT
90+60.25 TO 91+13.58 RT

PR. STEEL PLATE BEAM GUARD RAIL, TYPE A
89+17.50 TO 89+30.00 LT
88+72.25 TO 89+22.25 RT
90+47.75 TO 90+60.25 RT

PR. STEEL PLATE BEAM GUARD RAIL (SHORT RADIUS)
90+23.03 TO 90+43.75 LT

NOTE:
SEE STATUS OF UTILITIES FOR THE LIST OF IDENTIFIED UTILITY CONFLICTS.

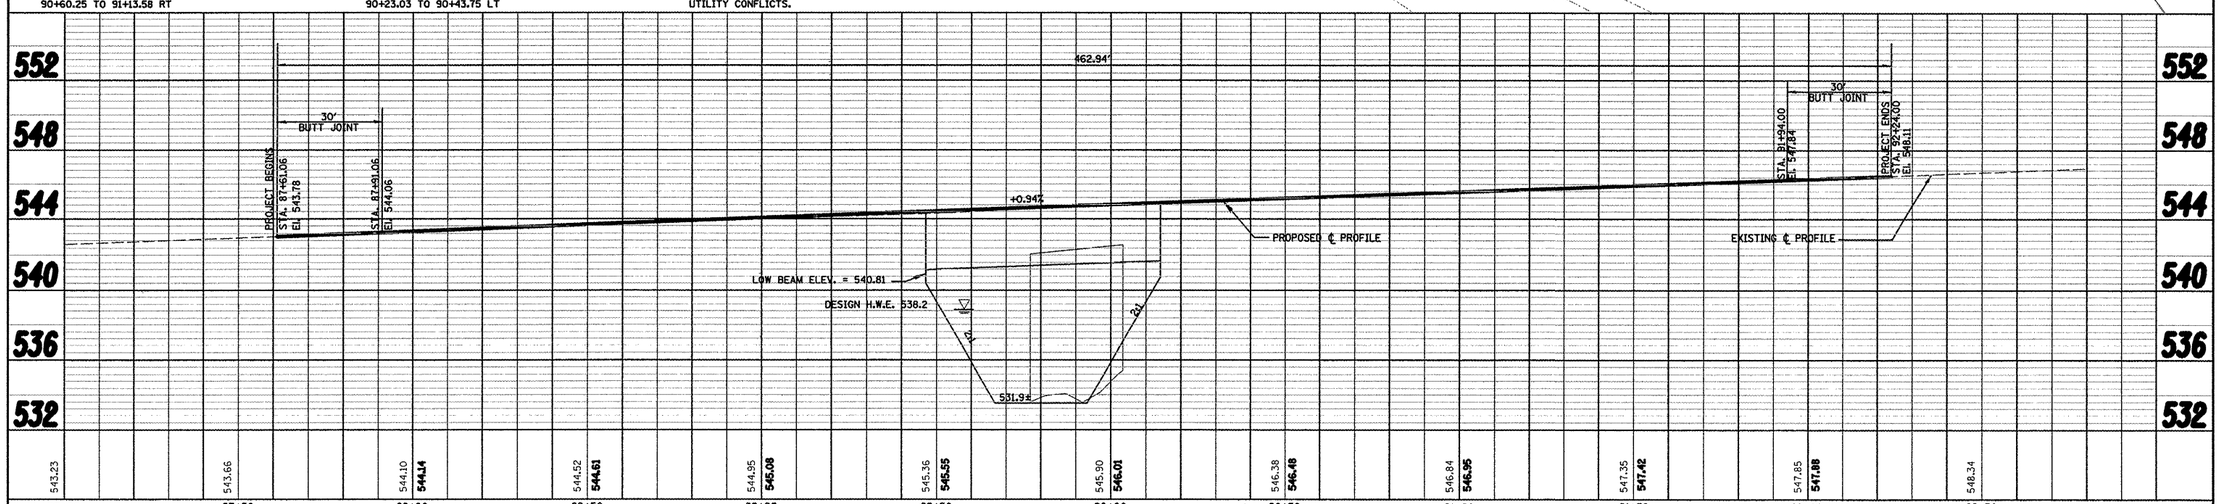

FILE NAME = ...\Phase II\0900040\0040-pp.dgn	USER NAME = Plotted by flin	DESIGNED - ST	REVISED -
		DRAWN - ST	REVISED -
	PLOT SCALE = 40.0000 ft / IN.	CHECKED - FL	REVISED -
	PLOT DATE = 10/8/2008	DATE - 12/2007	REVISED -

STATE OF ILLINOIS
DEPARTMENT OF TRANSPORTATION

PLAN & PROFILE
US 150 OVER LITTLE FARM CREEK S.N. 090-0040

SCALE: 1"=20'H, 4'V | SHEET NO. OF SHEETS | STA. 87+61.06 TO STA. 92+24.00

F.A.U. RTE.	SECTION	COUNTY	TOTAL SHEETS	SHEET NO.
6757	(105B) BR-3	TAZEWELL	26	133
		CONTRACT NO. 68086		
FED. ROAD DIST. NO.	ILLINOIS	FED. AID PROJECT		