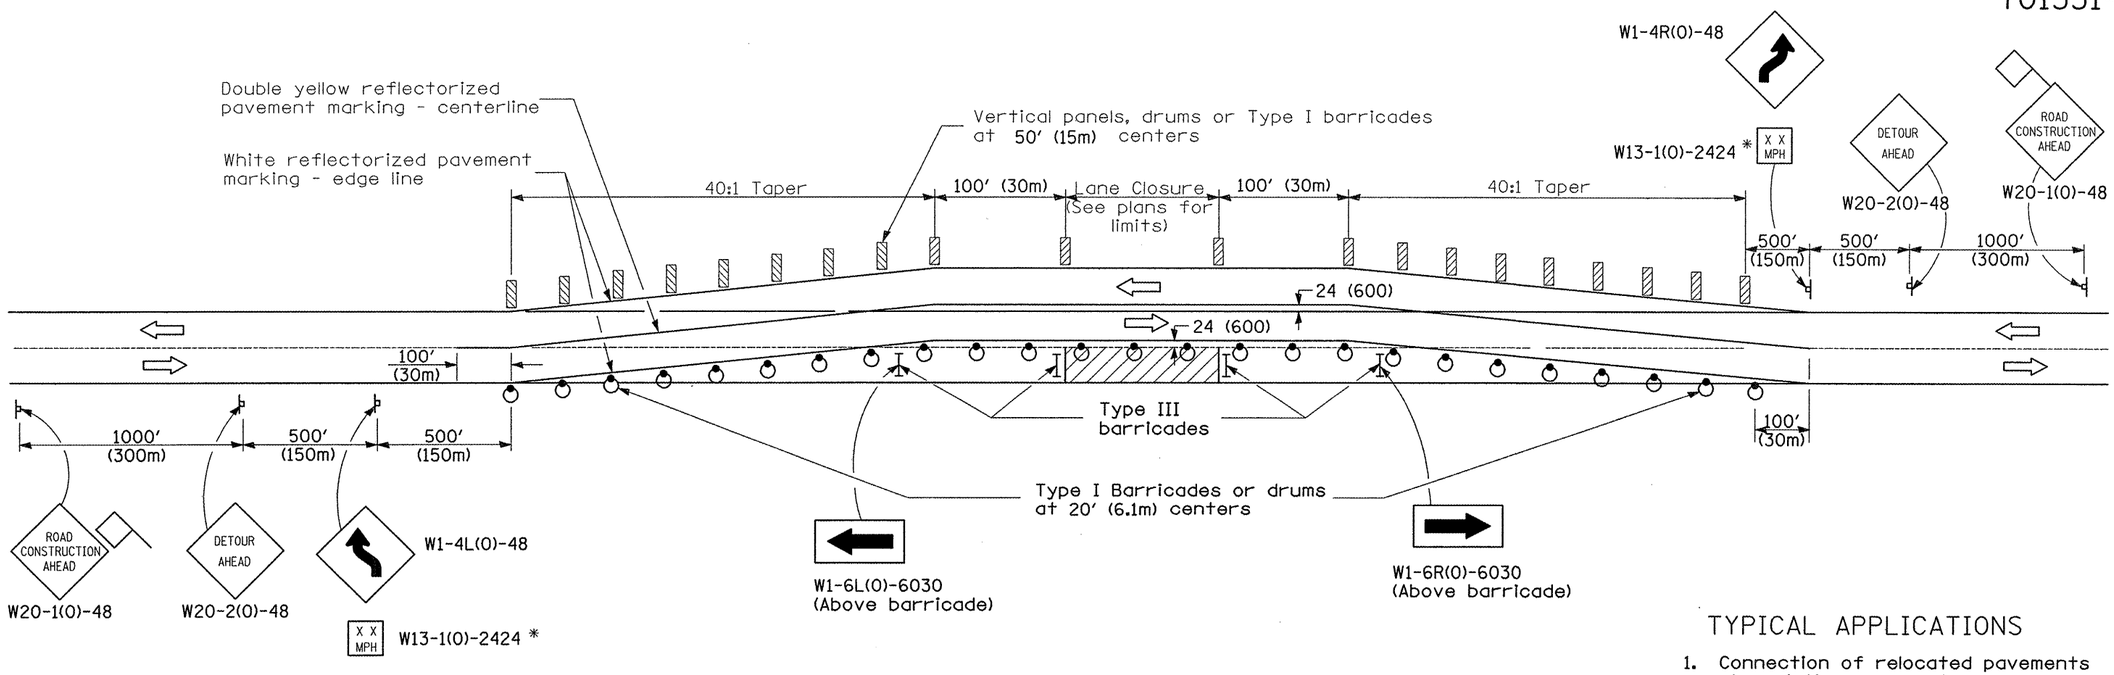

TYPICAL APPLICATIONS

1. Connection of relocated pavements to existing pavements.
2. Emergency pavement repairs.

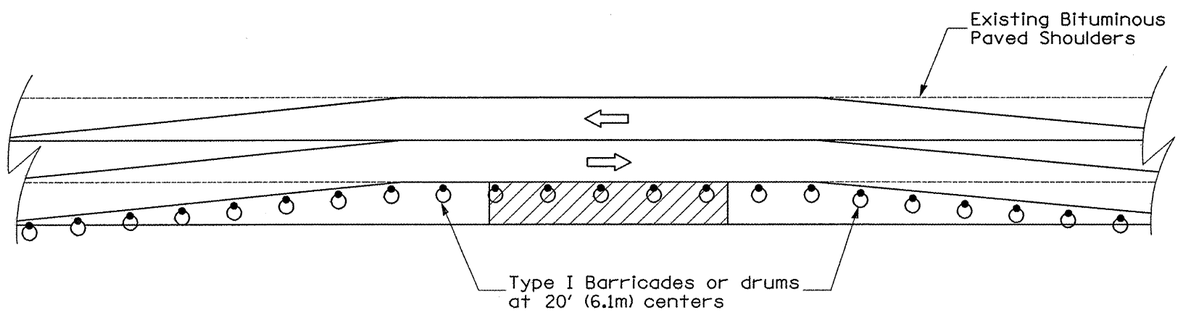

OPTIONAL TREATMENT WITH EXISTING BITUMINOUS PAVED SHOULDERS

GENERAL NOTES

1. This Standard is used where at any time, any vehicle, equipment, workers or their activities require the closure of a single lane and a temporary run-around is constructed adjacent to the existing pavement.

*2. The advisory speed to be shown below the reverse curve (turn) signs shall be determined at the site and approved by the Engineer.

3. Type III reflectorized pavement marking tape shall be used for marking the edge lines and centerline on the existing pavement. Type III reflectorized pavement marking tape shall also be used for markings on the paved run-arounds.

SYMBOLS

- Work area
- Sign
- 18x18 (450x450) Minimum orange flag
- Barricade or drum with monodirectional steady burning light
- Vertical panel, drum or Type I barricade
- Type III barricade

All dimensions are in inches (millimeters) unless otherwise noted.

LANE CLOSURE, 2L, 2W WITH RUNAROUND TO EXISTING PAVEMENT FOR SPEEDS ≥ 45 MPH (STANDARD 701331, SPECIAL)

DATE	REVISIONS	BY
1-1-97	RENUM. F-6.01, NEW REVISION BOX,	T.P.
	REVISED TITLE BOX	
10-16-06	REVISED TO 2007 SPEC.	M.A.

DESIGNER NOTES:
1. Include State Standard 701331.
2. Review treatments with District Traffic Control Engineer (Technician).
3. Include District Special Provision.

FILE NAME = ...\District Standards 700.dgn	USER NAME = Plotted by new6	DESIGNED -	REVISED -
		DRAWN -	REVISED -
	PLOT SCALE = 100.0000 ' / IN.	CHECKED -	REVISED -
	PLOT DATE = 7/29/2008	DATE -	REVISED -

STATE OF ILLINOIS
DEPARTMENT OF TRANSPORTATION

DISTRICT STANDARDS
US 150 OVER LITTLE FARM CREEK

SCALE: N.T.S. | SHEET NO. OF SHEETS | STA. TO STA.

F.A.U. RTE.	SECTION	COUNTY	TOTAL SHEETS	SHEET NO.
6757	(105B) BR-2, (105B) BR-3	TAZEWELL	120	133
		CONTRACT NO. 68086		

FED. ROAD DIST. NO. | ILLINOIS | FED. AID PROJECT