NOTES
Notification signs shall be posted where shown indicating maximum width ahead of 16'-3" for stage construction. Changeable Message Boards shall be placed facing each ltraffic direction one week prior to work start date for public safety and awareness.

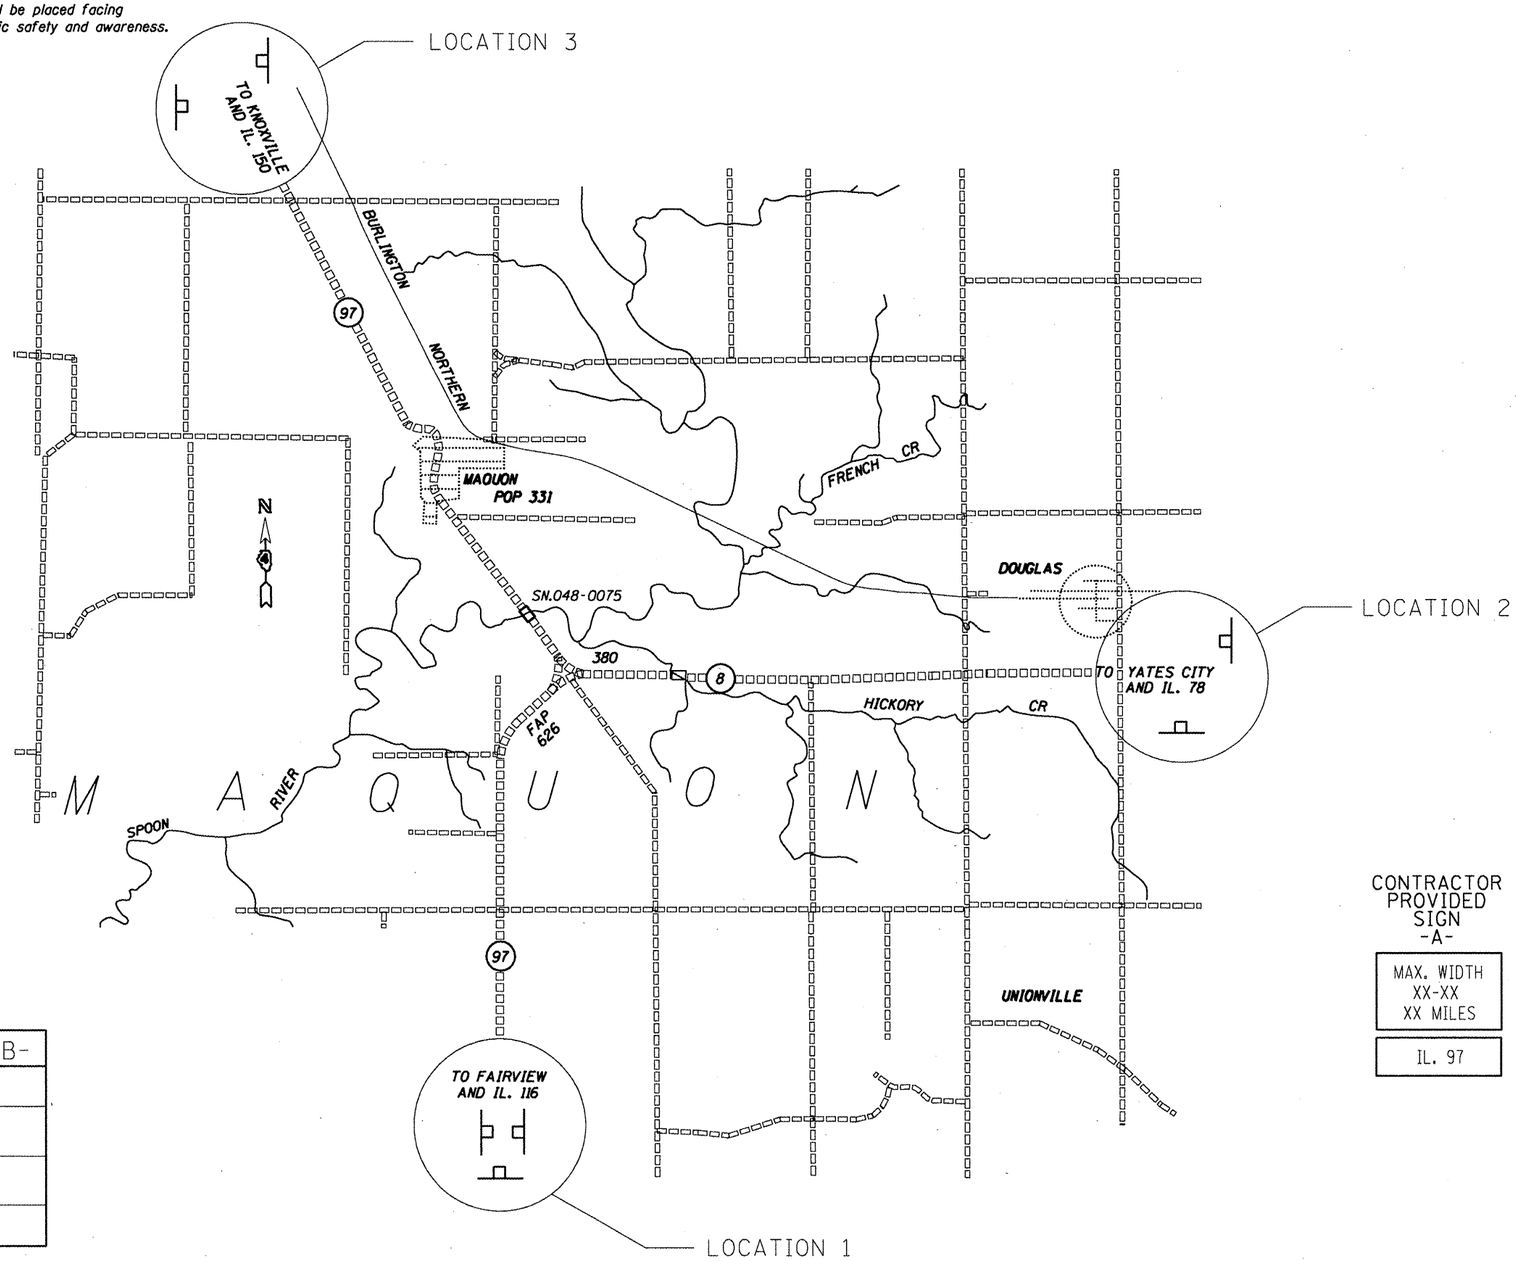

CONTRACTOR PROVIDED SIGN
-A-

MAX. WIDTH XX-XX XX MILES
IL. 97

SN.048-0075 SIGNING

	SIGN -A-	SIGN -B-
LOCATION 1	3 EA.	NA
LOCATION 2	2 EA.	
LOCATION 3	2 EA.	
LOCATION 4		

SEE SPECIAL PROVISIONS FOR SIGNING DETAILS

SN.048-0075 IL.97 over Spoon River

FILE NAME = SN048-0075 IL.97ovrSpoonRiv.dgn	USER NAME = janesce	DESIGNED - CEJ	REVISED - ___	STATE OF ILLINOIS DEPARTMENT OF TRANSPORTATION	WIDTH RESTRICTION SIGNING	F.A.P. RTE.	SECTION	COUNTY	TOTAL SHEETS	SHEET NO.
		DRAWN - CEJ	REVISED - ___			626	(44-B-1)I	KNOX	13	9
	PLOT SCALE = 102.0149 ' / IN.	CHECKED - ___	REVISED - ___			PPC BEAM REPLACEMENT		CONTRACT NO. 68855		
	PLOT DATE = 12/9/2008	DATE - _____	REVISED - ___		SCALE: _____ SHEET NO. __ OF ___ SHEETS STA. _____ TO STA. _____	FED. ROAD DIST. NO. 4	ILLINOIS	FED. AID PROJECT		