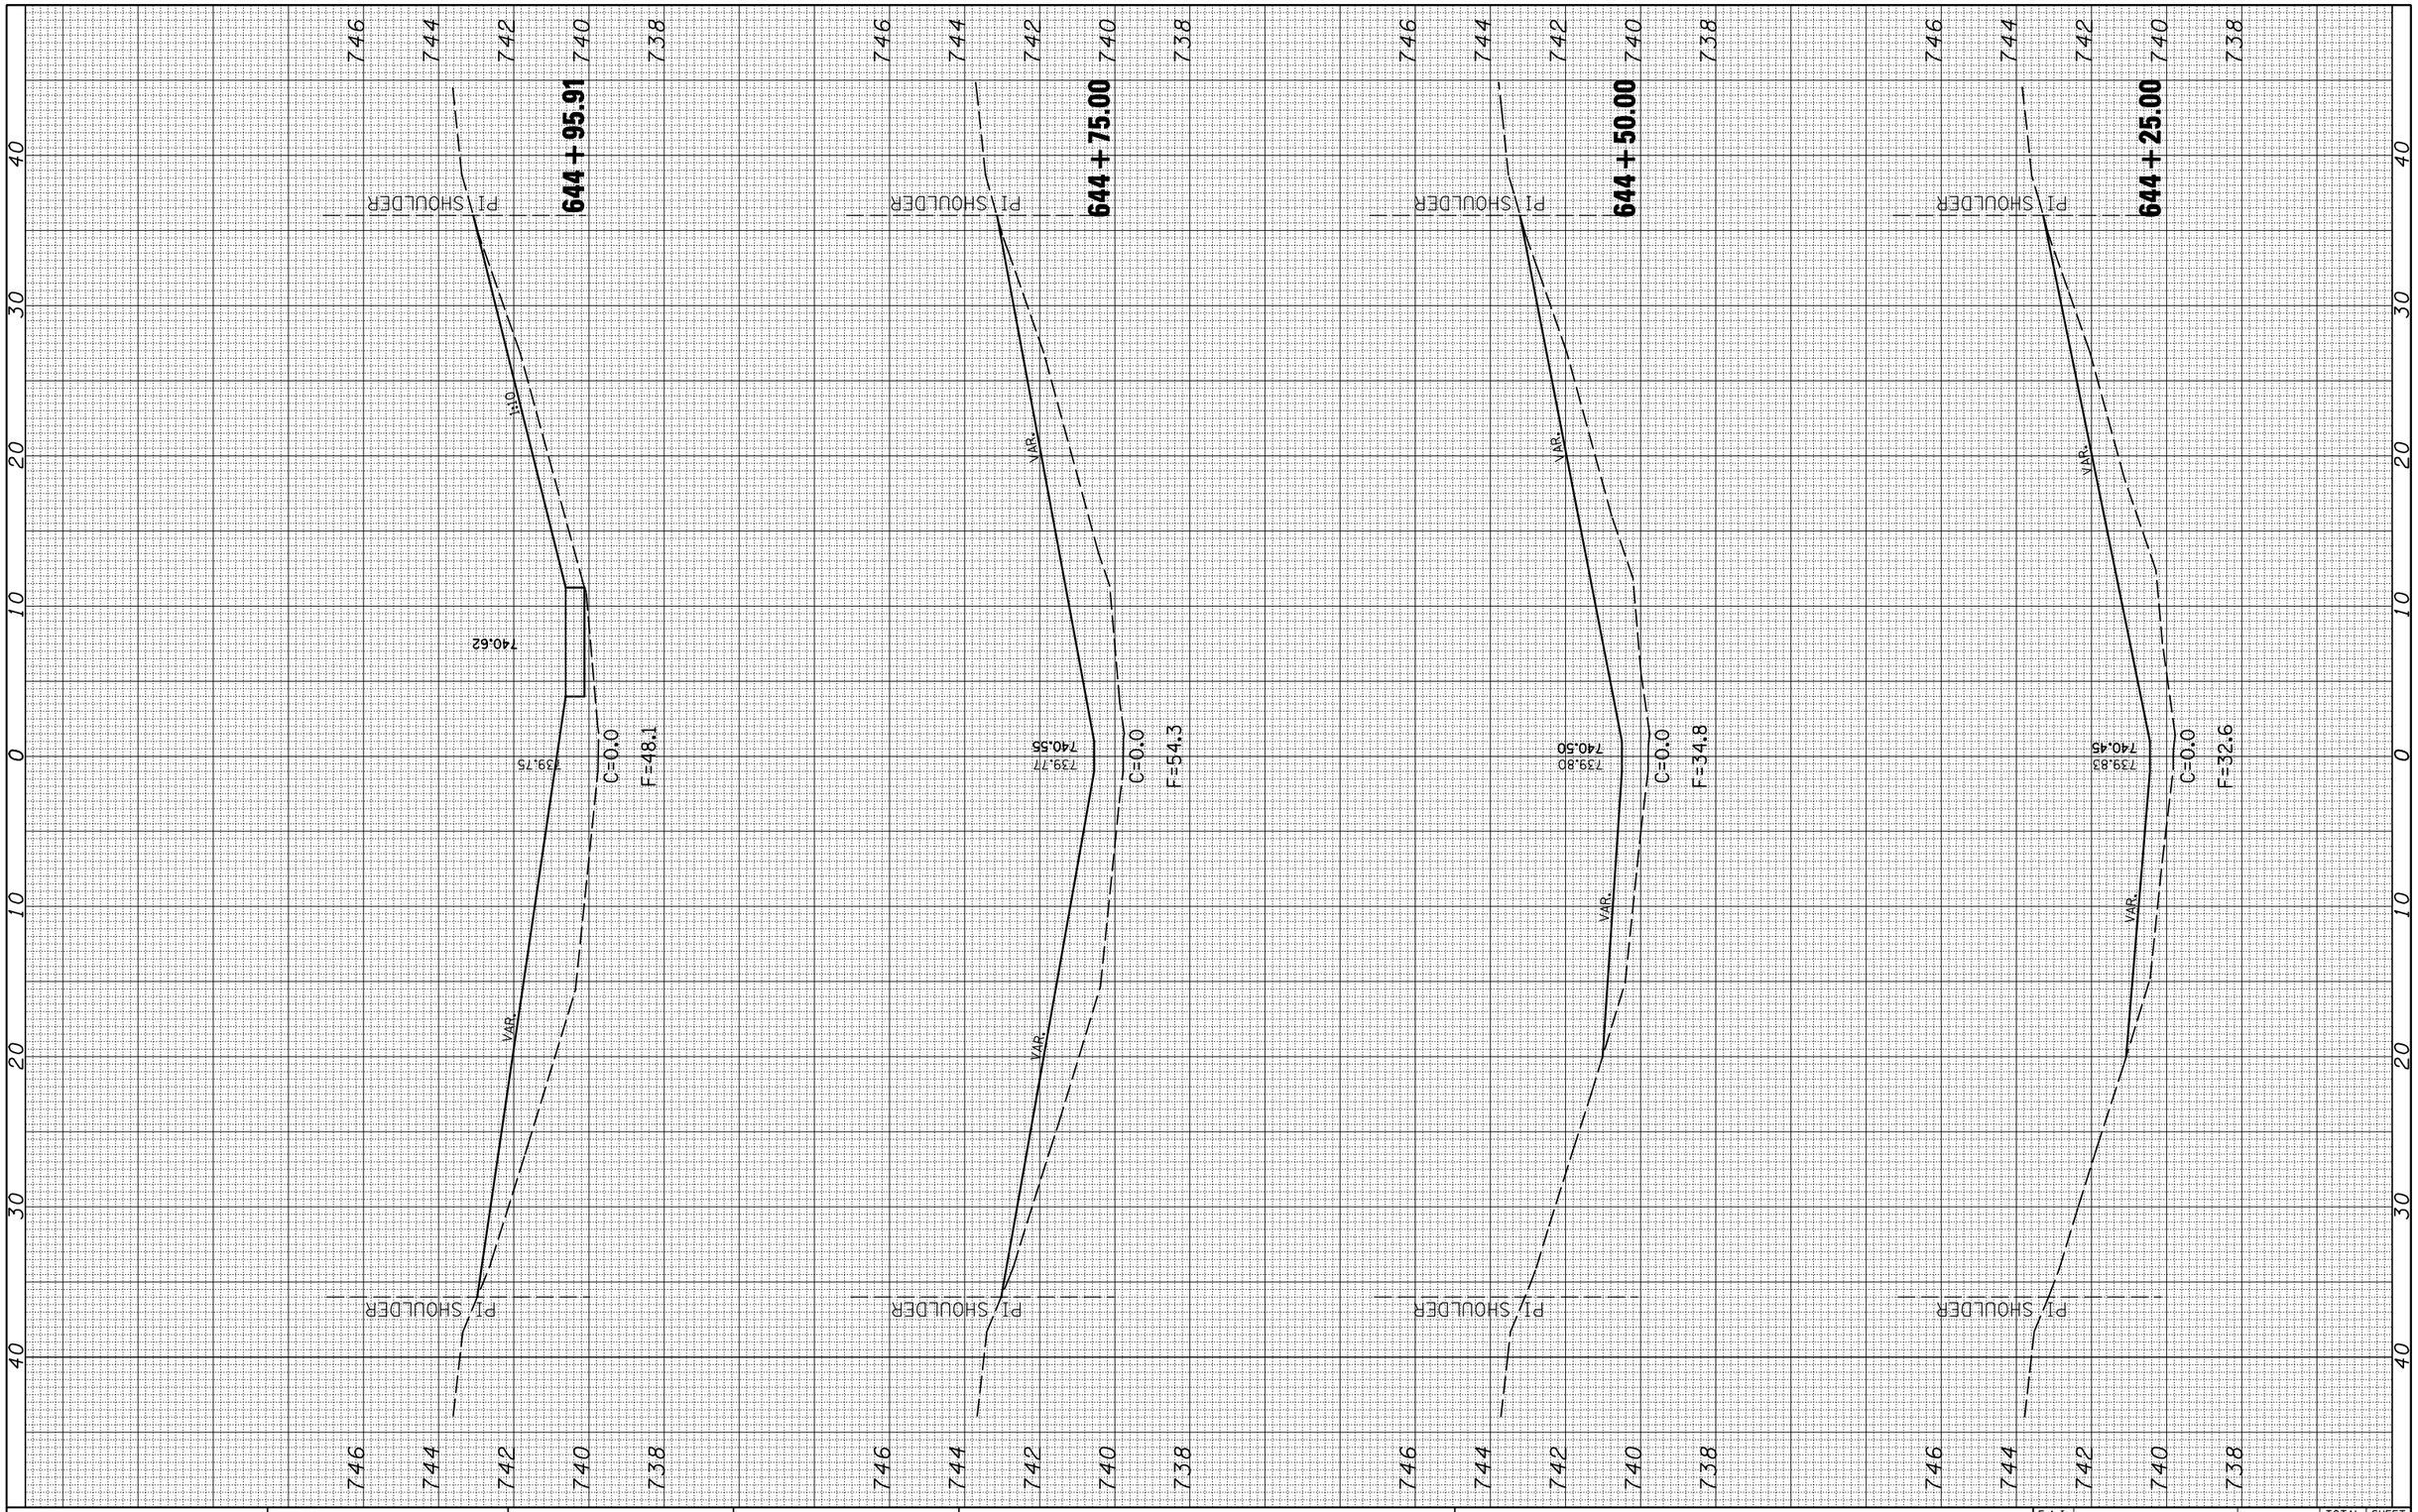

FINAL SURVEY	BY	DATE
SURVEYED		
PLOTTED		
TEMPLATE		
AREAS		
AREAS CHECKED		
NOTE BOOK		
NO.		

ORIGINAL SURVEY	BY	DATE
SURVEYED		
PLOTTED		
TEMPLATE		
AREAS		
AREAS CHECKED		
NOTE BOOK		
NO.		

FILE NAME = c:\pw_work\PWIDOT\PIERSONBR\d0101466\d570745-sht-sn0570171_xssht.dgn	USER NAME = piersonbr	DESIGNED - MLB	REVISED -
		DRAWN - BBP	REVISED -
	PLOT SCALE = 10.0000 ' / IN.	CHECKED -	REVISED -
	PLOT DATE = 12/16/2008	DATE - 12/09/08	REVISED -

STATE OF ILLINOIS
DEPARTMENT OF TRANSPORTATION

S.N. 057-0171

SCALE: | SHEET NO. 2 OF 5 SHEETS | STA. 644+25.00 TO STA. 644+95.91

F.A.I. RTE.	SECTION	COUNTY	TOTAL SHEETS	SHEET NO.
55	D5Safety-2	McLean	79	57
		CONTRACT NO. 70745		
FED. ROAD DIST. NO.	ILLINOIS	FED. AID PROJECT		