THE STAGE CONSTRUCTION SEQUENCE IS FOR INFORMATION ONLY. THE CONTRACTOR IS RESPONSIBLE FOR PLANNING AND EXECUTING THIS PROJECT WHICH SHALL BE SUBJECT TO THE APPROVAL OF THE ENGINEER.

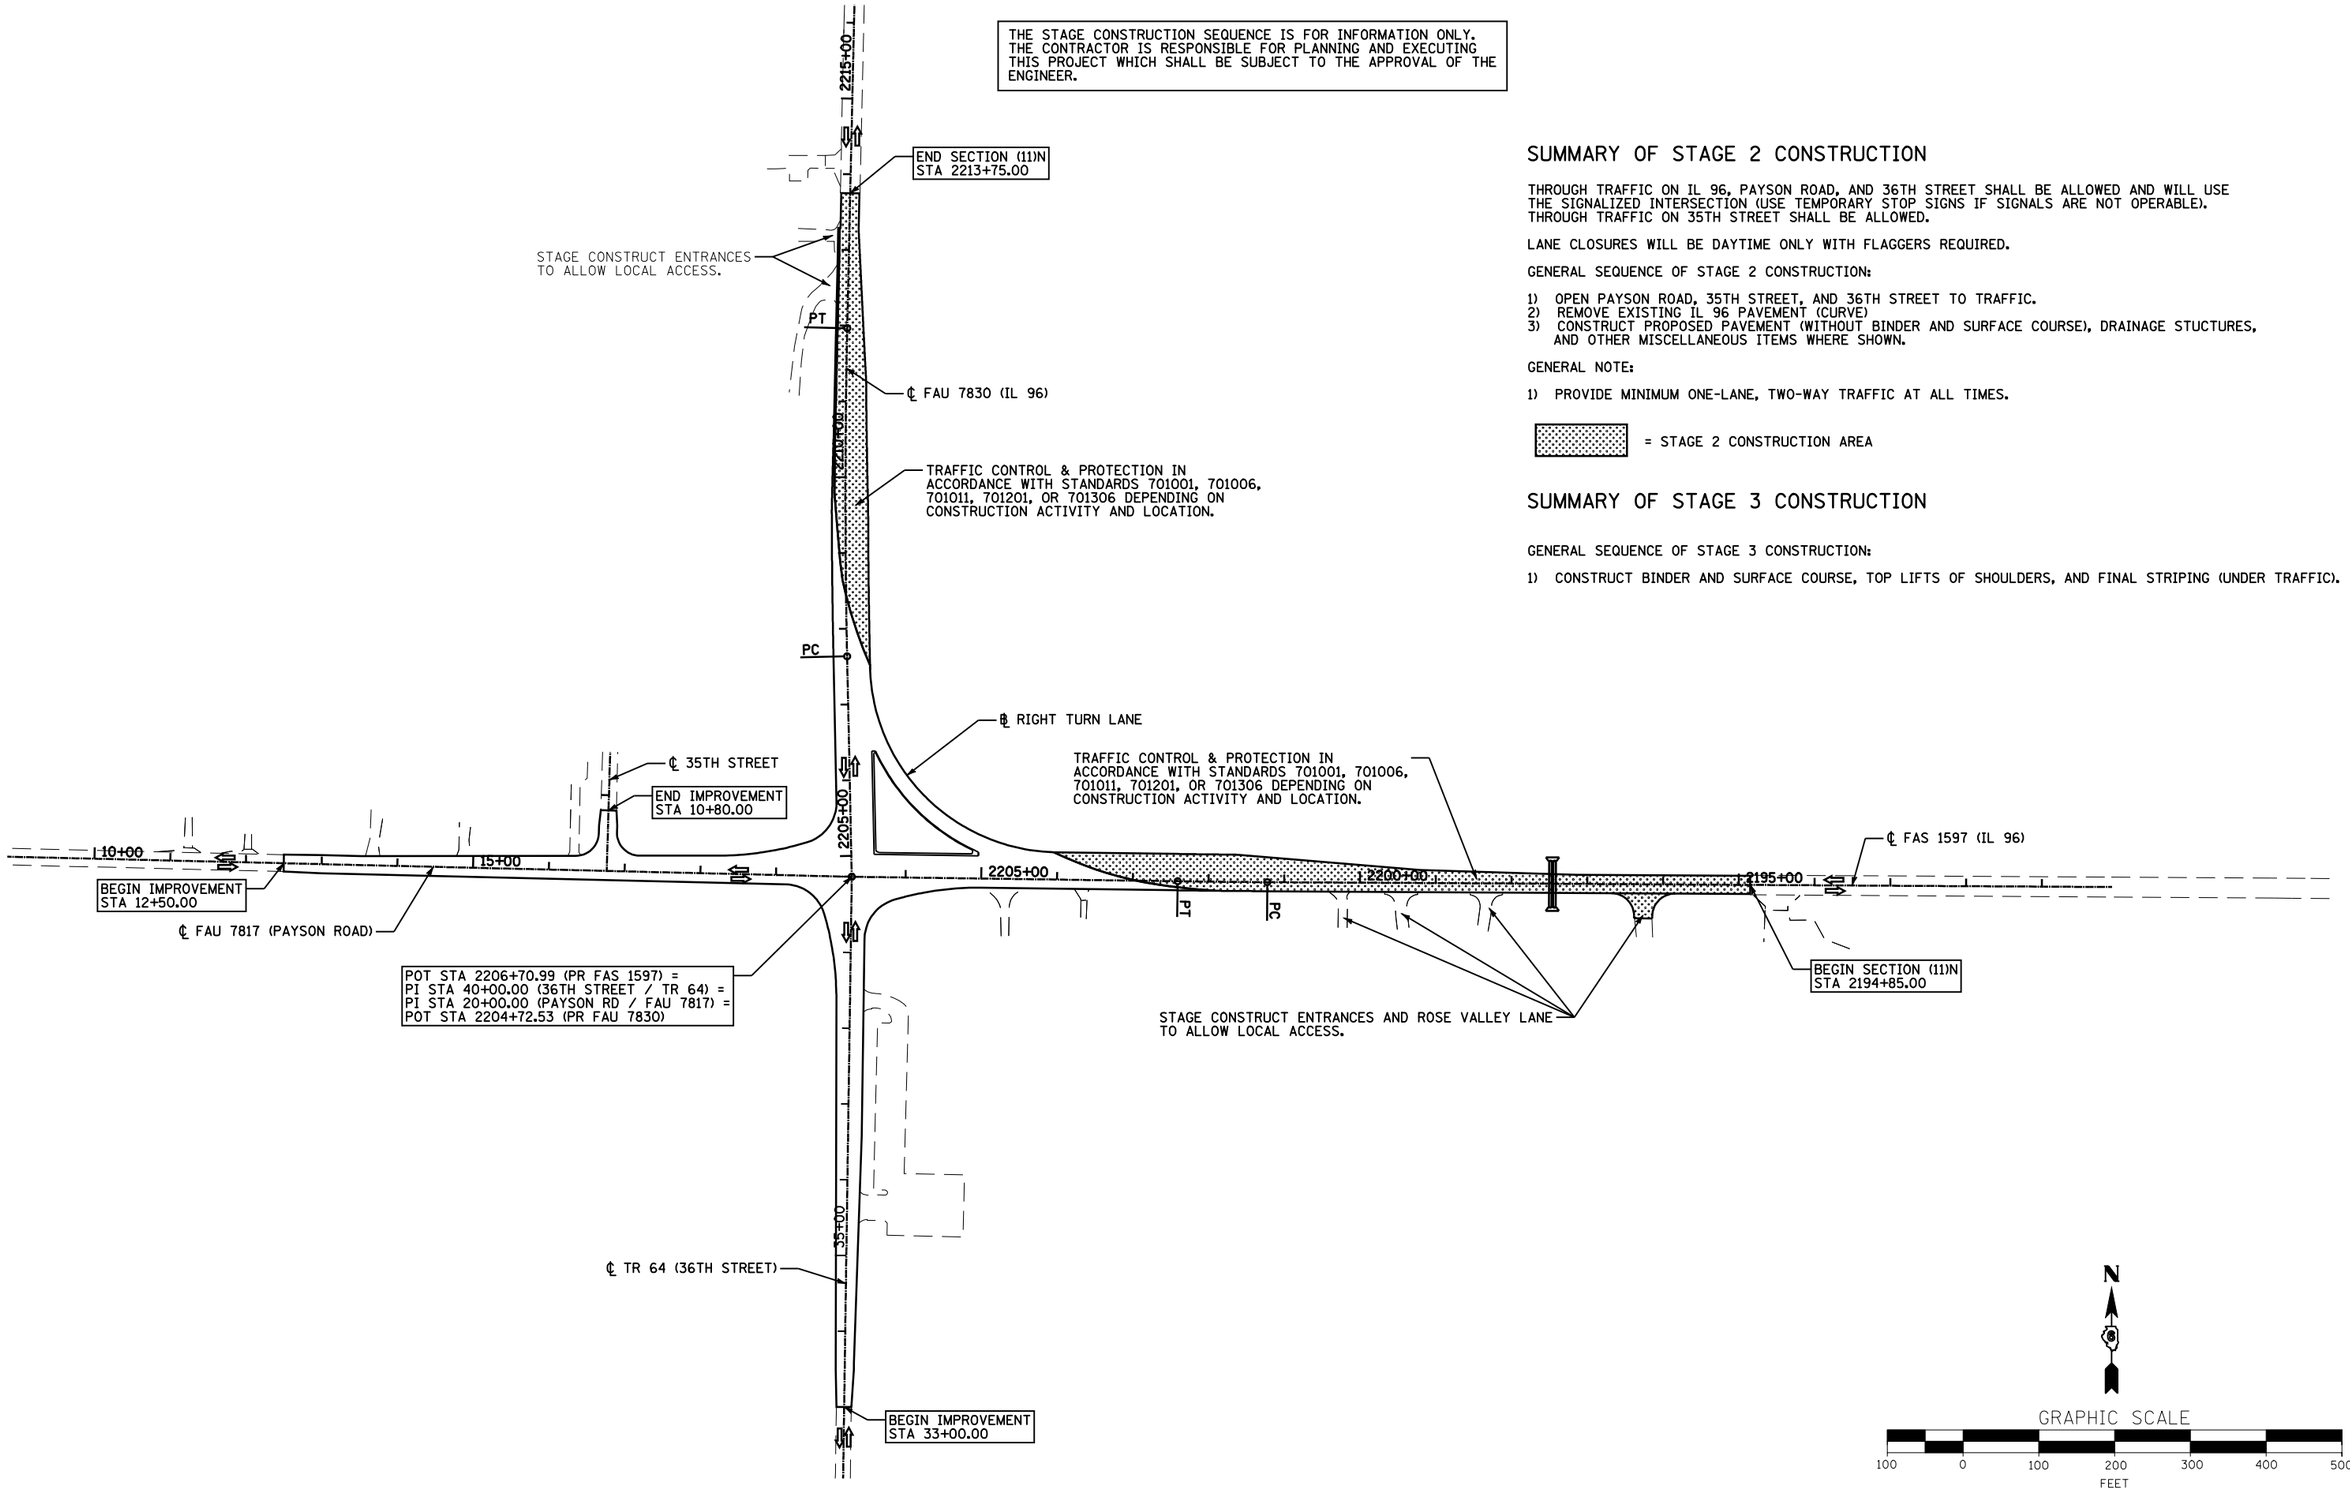

SUMMARY OF STAGE 2 CONSTRUCTION

THROUGH TRAFFIC ON IL 96, PAYSON ROAD, AND 36TH STREET SHALL BE ALLOWED AND WILL USE THE SIGNALIZED INTERSECTION (USE TEMPORARY STOP SIGNS IF SIGNALS ARE NOT OPERABLE). THROUGH TRAFFIC ON 35TH STREET SHALL BE ALLOWED.

LANE CLOSURES WILL BE DAYTIME ONLY WITH FLAGGERS REQUIRED.

GENERAL SEQUENCE OF STAGE 2 CONSTRUCTION:

1) OPEN PAYSON ROAD, 35TH STREET, AND 36TH STREET TO TRAFFIC.
2) REMOVE EXISTING IL 96 PAVEMENT (CURVE)
3) CONSTRUCT PROPOSED PAVEMENT (WITHOUT BINDER AND SURFACE COURSE), DRAINAGE STUCTURES, AND OTHER MISCELLANEOUS ITEMS WHERE SHOWN.

GENERAL NOTE:

1) PROVIDE MINIMUM ONE-LANE, TWO-WAY TRAFFIC AT ALL TIMES.

= STAGE 2 CONSTRUCTION AREA

SUMMARY OF STAGE 3 CONSTRUCTION

GENERAL SEQUENCE OF STAGE 3 CONSTRUCTION:

1) CONSTRUCT BINDER AND SURFACE COURSE, TOP LIFTS OF SHOULDERS, AND FINAL STRIPING (UNDER TRAFFIC).

FILE NAME = c:\pw_work\PWIDOT\LAUGHLINRL\d0114681\023Traffic02.dgn	USER NAME = laughlinrl	DESIGNED -	REVISED -
		DRAWN -	REVISED -
	PLOT SCALE = 200.0000 ' / IN.	CHECKED -	REVISED -
	PLOT DATE = Dec-12-2008 02:50:59PM	DATE -	REVISED -

STATE OF ILLINOIS
DEPARTMENT OF TRANSPORTATION

STAGE CONSTRUCTION AND TRAFFIC CONTROL
STAGES 2 & 3 SUMMARY

SCALE: 1"=100' | SHEET NO. 2 OF 3 SHEETS | STA. TO STA.

F.A. RTE.	SECTION	COUNTY	TOTAL SHEETS	SHEET NO.
•	(11)N	ADAMS	117	23
• - FAS 1597 & FAU 7830		CONTRACT NO. 72817		
FED. ROAD DIST. NO.	ILLINOIS	FED. AID PROJECT		