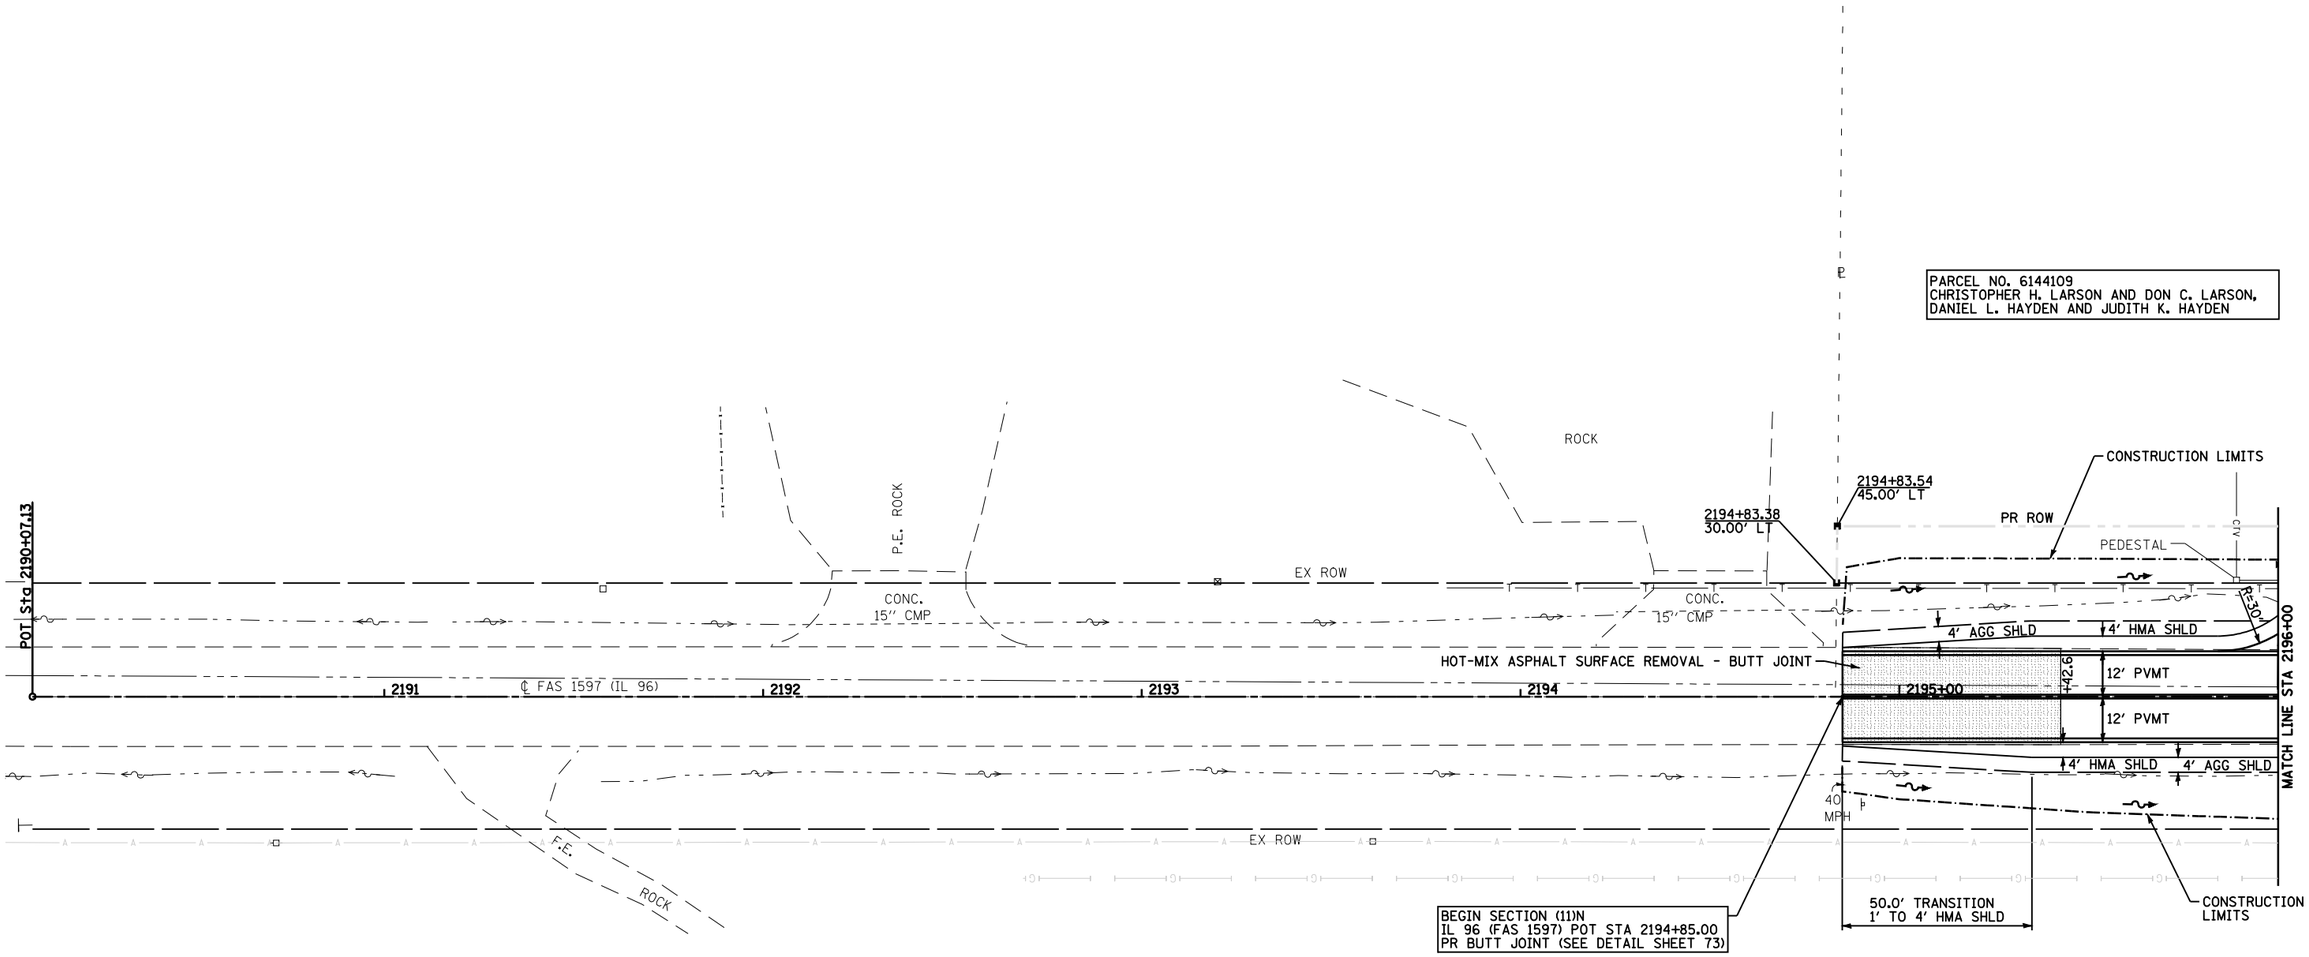

PARCEL NO. 6144107
MARILYN SHRIVER & SONS, AN
ILLINOIS GENERAL PARTNERSHIP

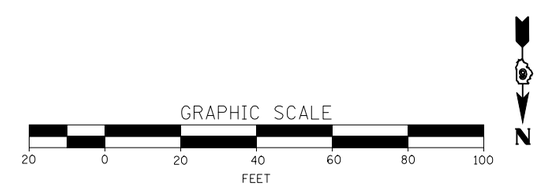

FILE NAME = c:\pw_work\PWIDOT\LAUGHLINRL\d0114681\027PLAN01.dgn	USER NAME = laughlinrl	DESIGNED -	REVISED -
		DRAWN -	REVISED -
	PLOT SCALE = 40.0000 ' / IN.	CHECKED -	REVISED -
	PLOT DATE = Dec-12-2008 02:51:10PM	DATE -	REVISED -

STATE OF ILLINOIS
DEPARTMENT OF TRANSPORTATION

PLAN VIEW – FAS 1597 (IL 96)

SCALE: 1"=20' | SHEET NO. 1 OF 19 SHEETS | STA. 2194+85 TO STA. 2196+00

F.A. RTE.	SECTION	COUNTY	TOTAL SHEETS	SHEET NO.
•	(11)N	ADAMS	117	27
• - FAS 1597 & FAU 7830		CONTRACT NO. 72817		
FED. ROAD DIST. NO.	ILLINOIS	FED. AID PROJECT		