FINAL SURVEY	BY	DATE
SURVEYED		
PLOTTED		
TEMPLATE		
NOTE BOOK	AREAS	
NO.	AREAS CHECKED	

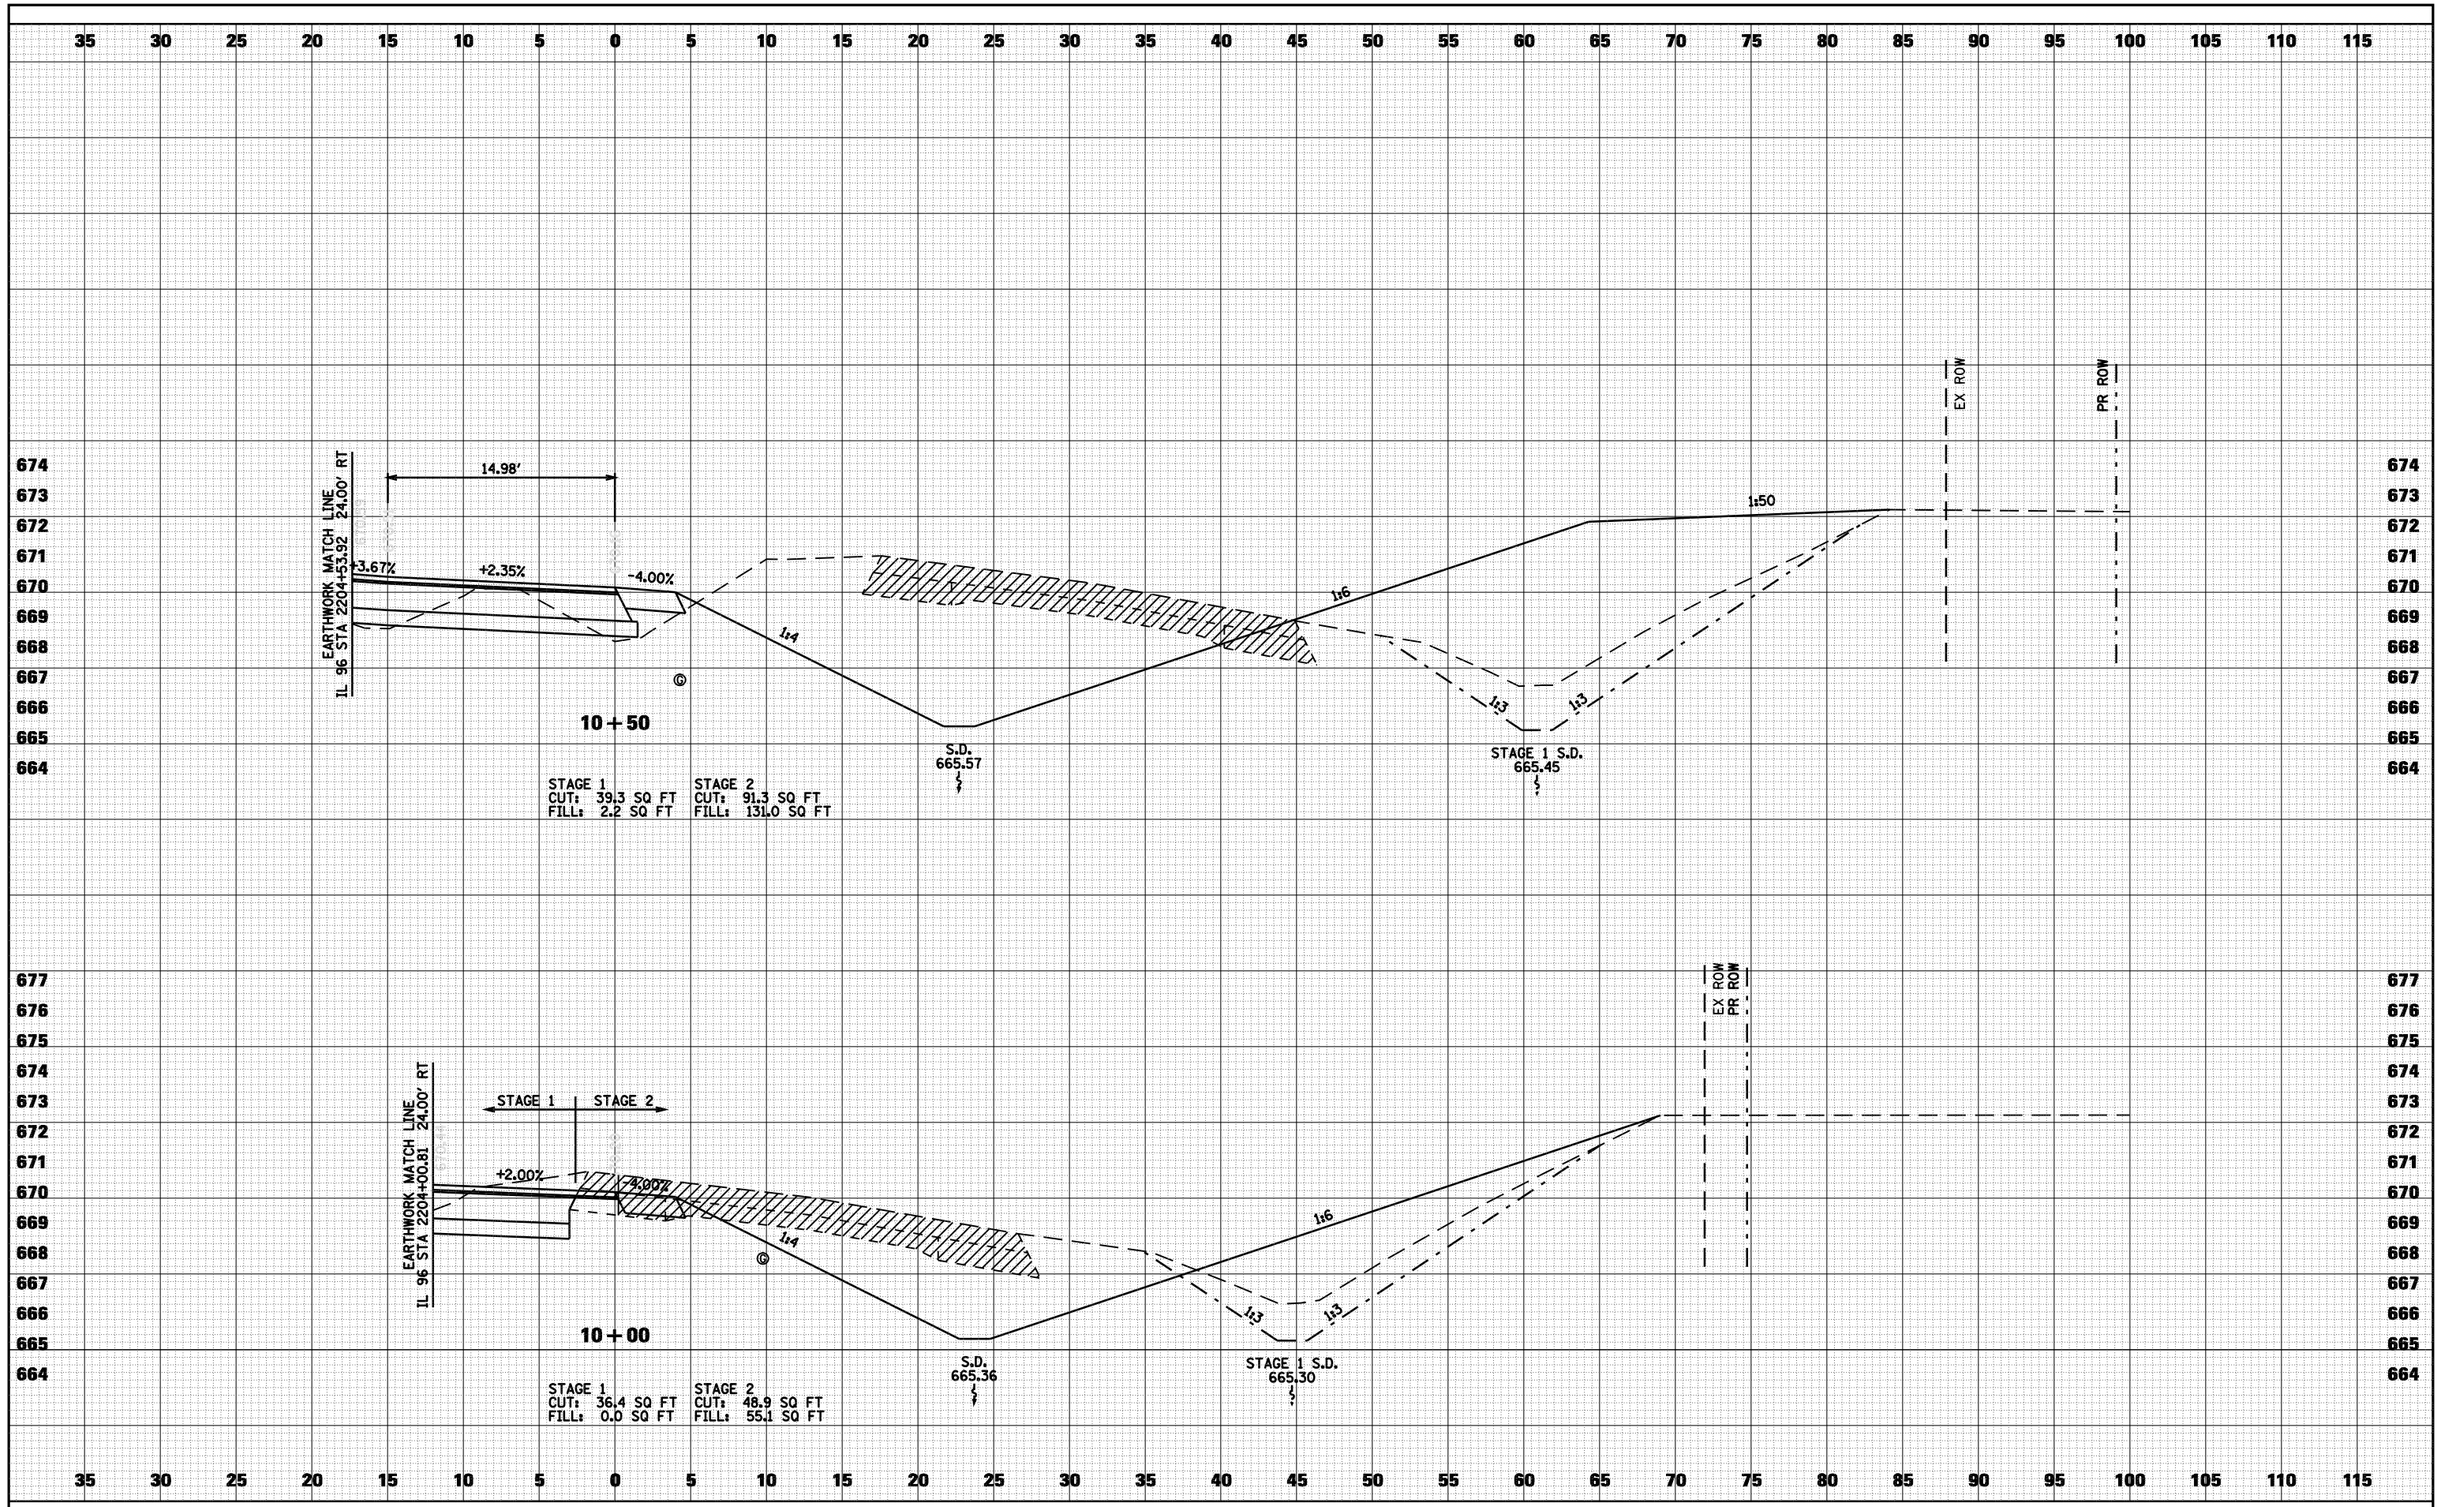

ORIGINAL SURVEY	BY	DATE
SURVEYED		
PLOTTED		
TEMPLATE		
NOTE BOOK	AREAS	
NO.	AREAS CHECKED	

FILE NAME = c:\pw_work\PWIDOT\LAUGHLINRL\d0114681\Z99XSCURVE_RTTURN.dgn	USER NAME = laughlinrl	DESIGNED -	REVISED -
		CHECKED -	REVISED -
	PLOT SCALE = 10.0000 ' / IN.	DRAWN -	REVISED -
	PLOT DATE = Dec-12-2008 03:04:34PM	CHECKED -	REVISED -

STATE OF ILLINOIS
DEPARTMENT OF TRANSPORTATION

CROSS SECTIONS – IL 96 RT TURN LANE

SCALE: 1"=5' | SHEET NO. 1 OF 4 SHEETS | STA. 10+00 TO STA. 10+50

F.A. RTE.	SECTION	COUNTY	TOTAL SHEETS	SHEET NO.
•	(11)N	ADAMS	117	99
• - FAS 1597 & FAU 7830		CONTRACT NO. 72817		
FED. ROAD DIST. NO.	ILLINOIS	FED. AID PROJECT		