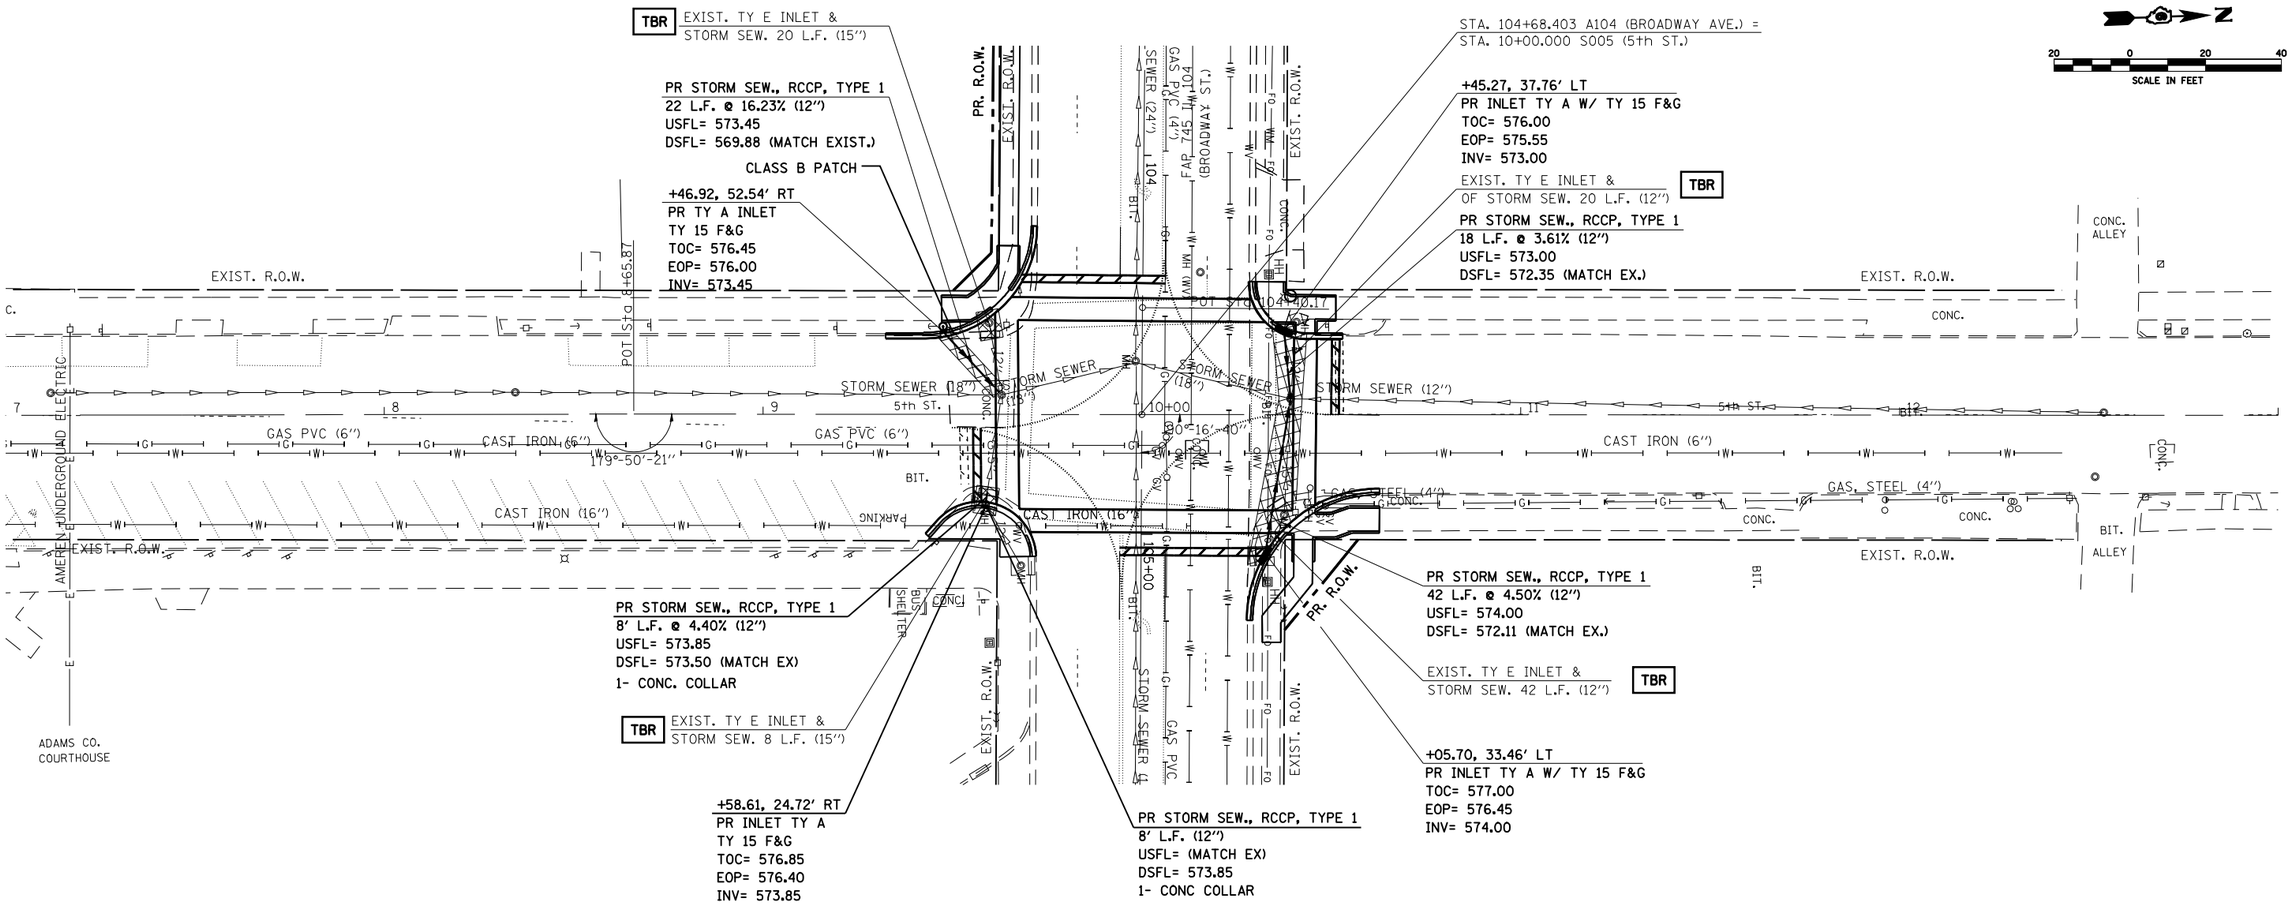

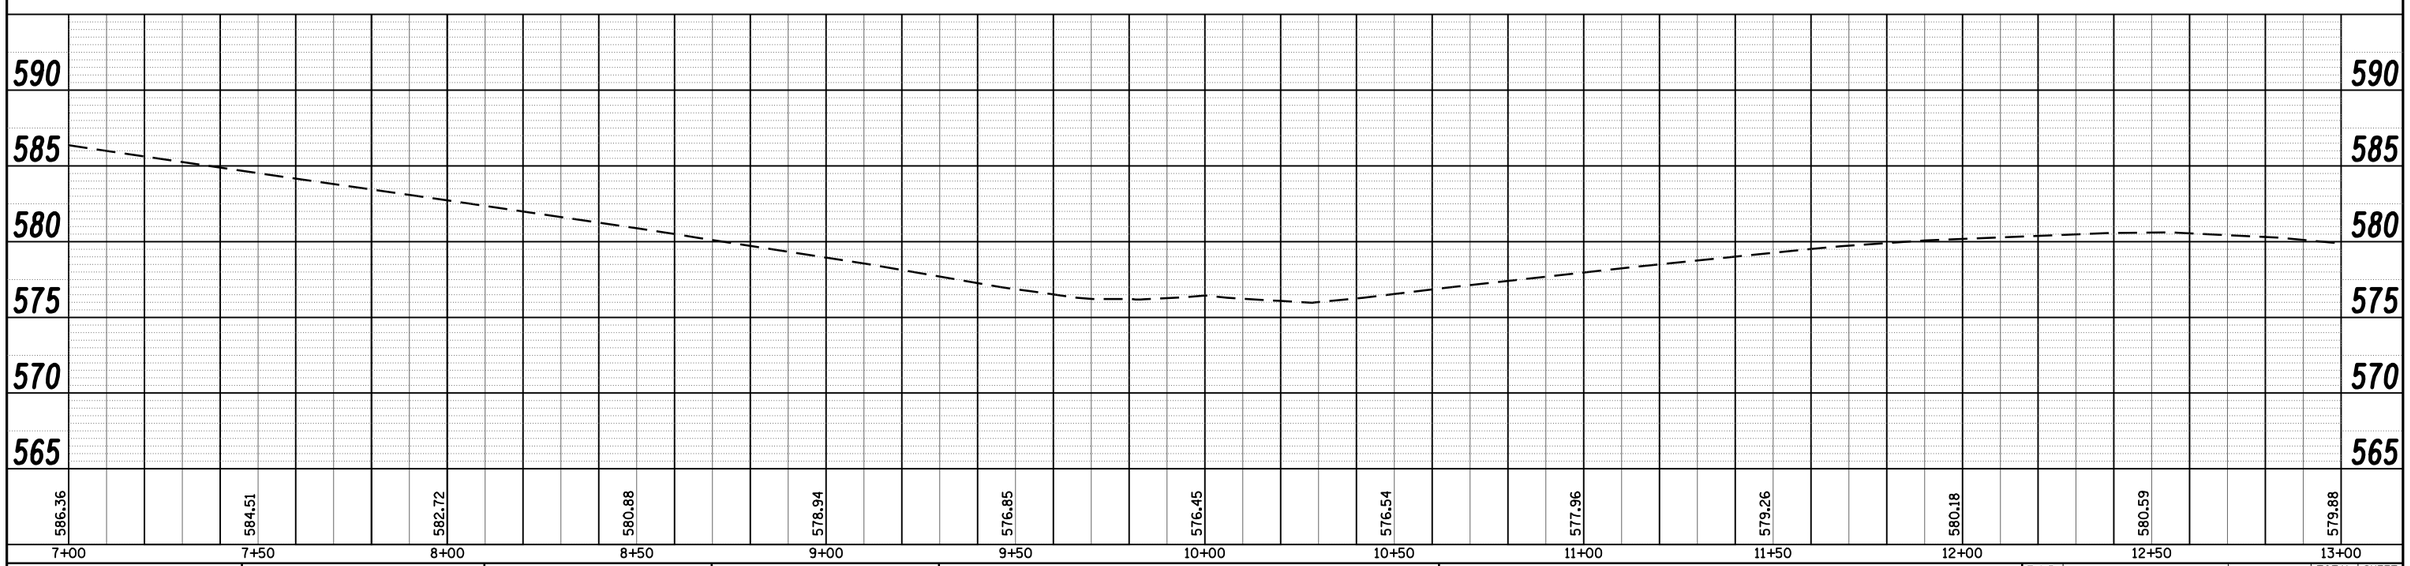

PLAN — SURVEYED / PLOTTED / ALIGNMENT CHECKED / RT. OF WAY CHECKED / CADD FILE NAME — NOTE BOOK NO. — BY — DATE

PROFILE — SURVEYED / PLOTTED / PROFILE CHECKED / BLM. NOTED / STRUCTURE NOTATIONS CHKD — NOTE BOOK NO. — BY — DATE

FILE NAME = c:\pw_work\PWIDOT\LAUGHLINRL\dms24089\d652407-sht-drain-s005.dgn	USER NAME = laughlinrl	DESIGNED -	REVISED -
		DRAWN -	REVISED -
	PLOT SCALE = 40.0000 ' / IN.	CHECKED -	REVISED -
	PLOT DATE = Jan-05-2009 09:47:57AM	DATE -	REVISED -

STATE OF ILLINOIS
DEPARTMENT OF TRANSPORTATION

STORM SEWER PLAN & PROFILE – 5TH ST.

SCALE: | SHEET NO. OF SHEETS | STA. TO STA.

F.A.P. RTE.	SECTION	COUNTY	TOTAL SHEETS	SHEET NO.
745	•	Adams	37	20
		CONTRACT NO. 72A96		

FED. ROAD DIST. NO. | ILLINOIS | FED. AID PROJECT

• D-6 INTERSECTION IMPROVEMENT