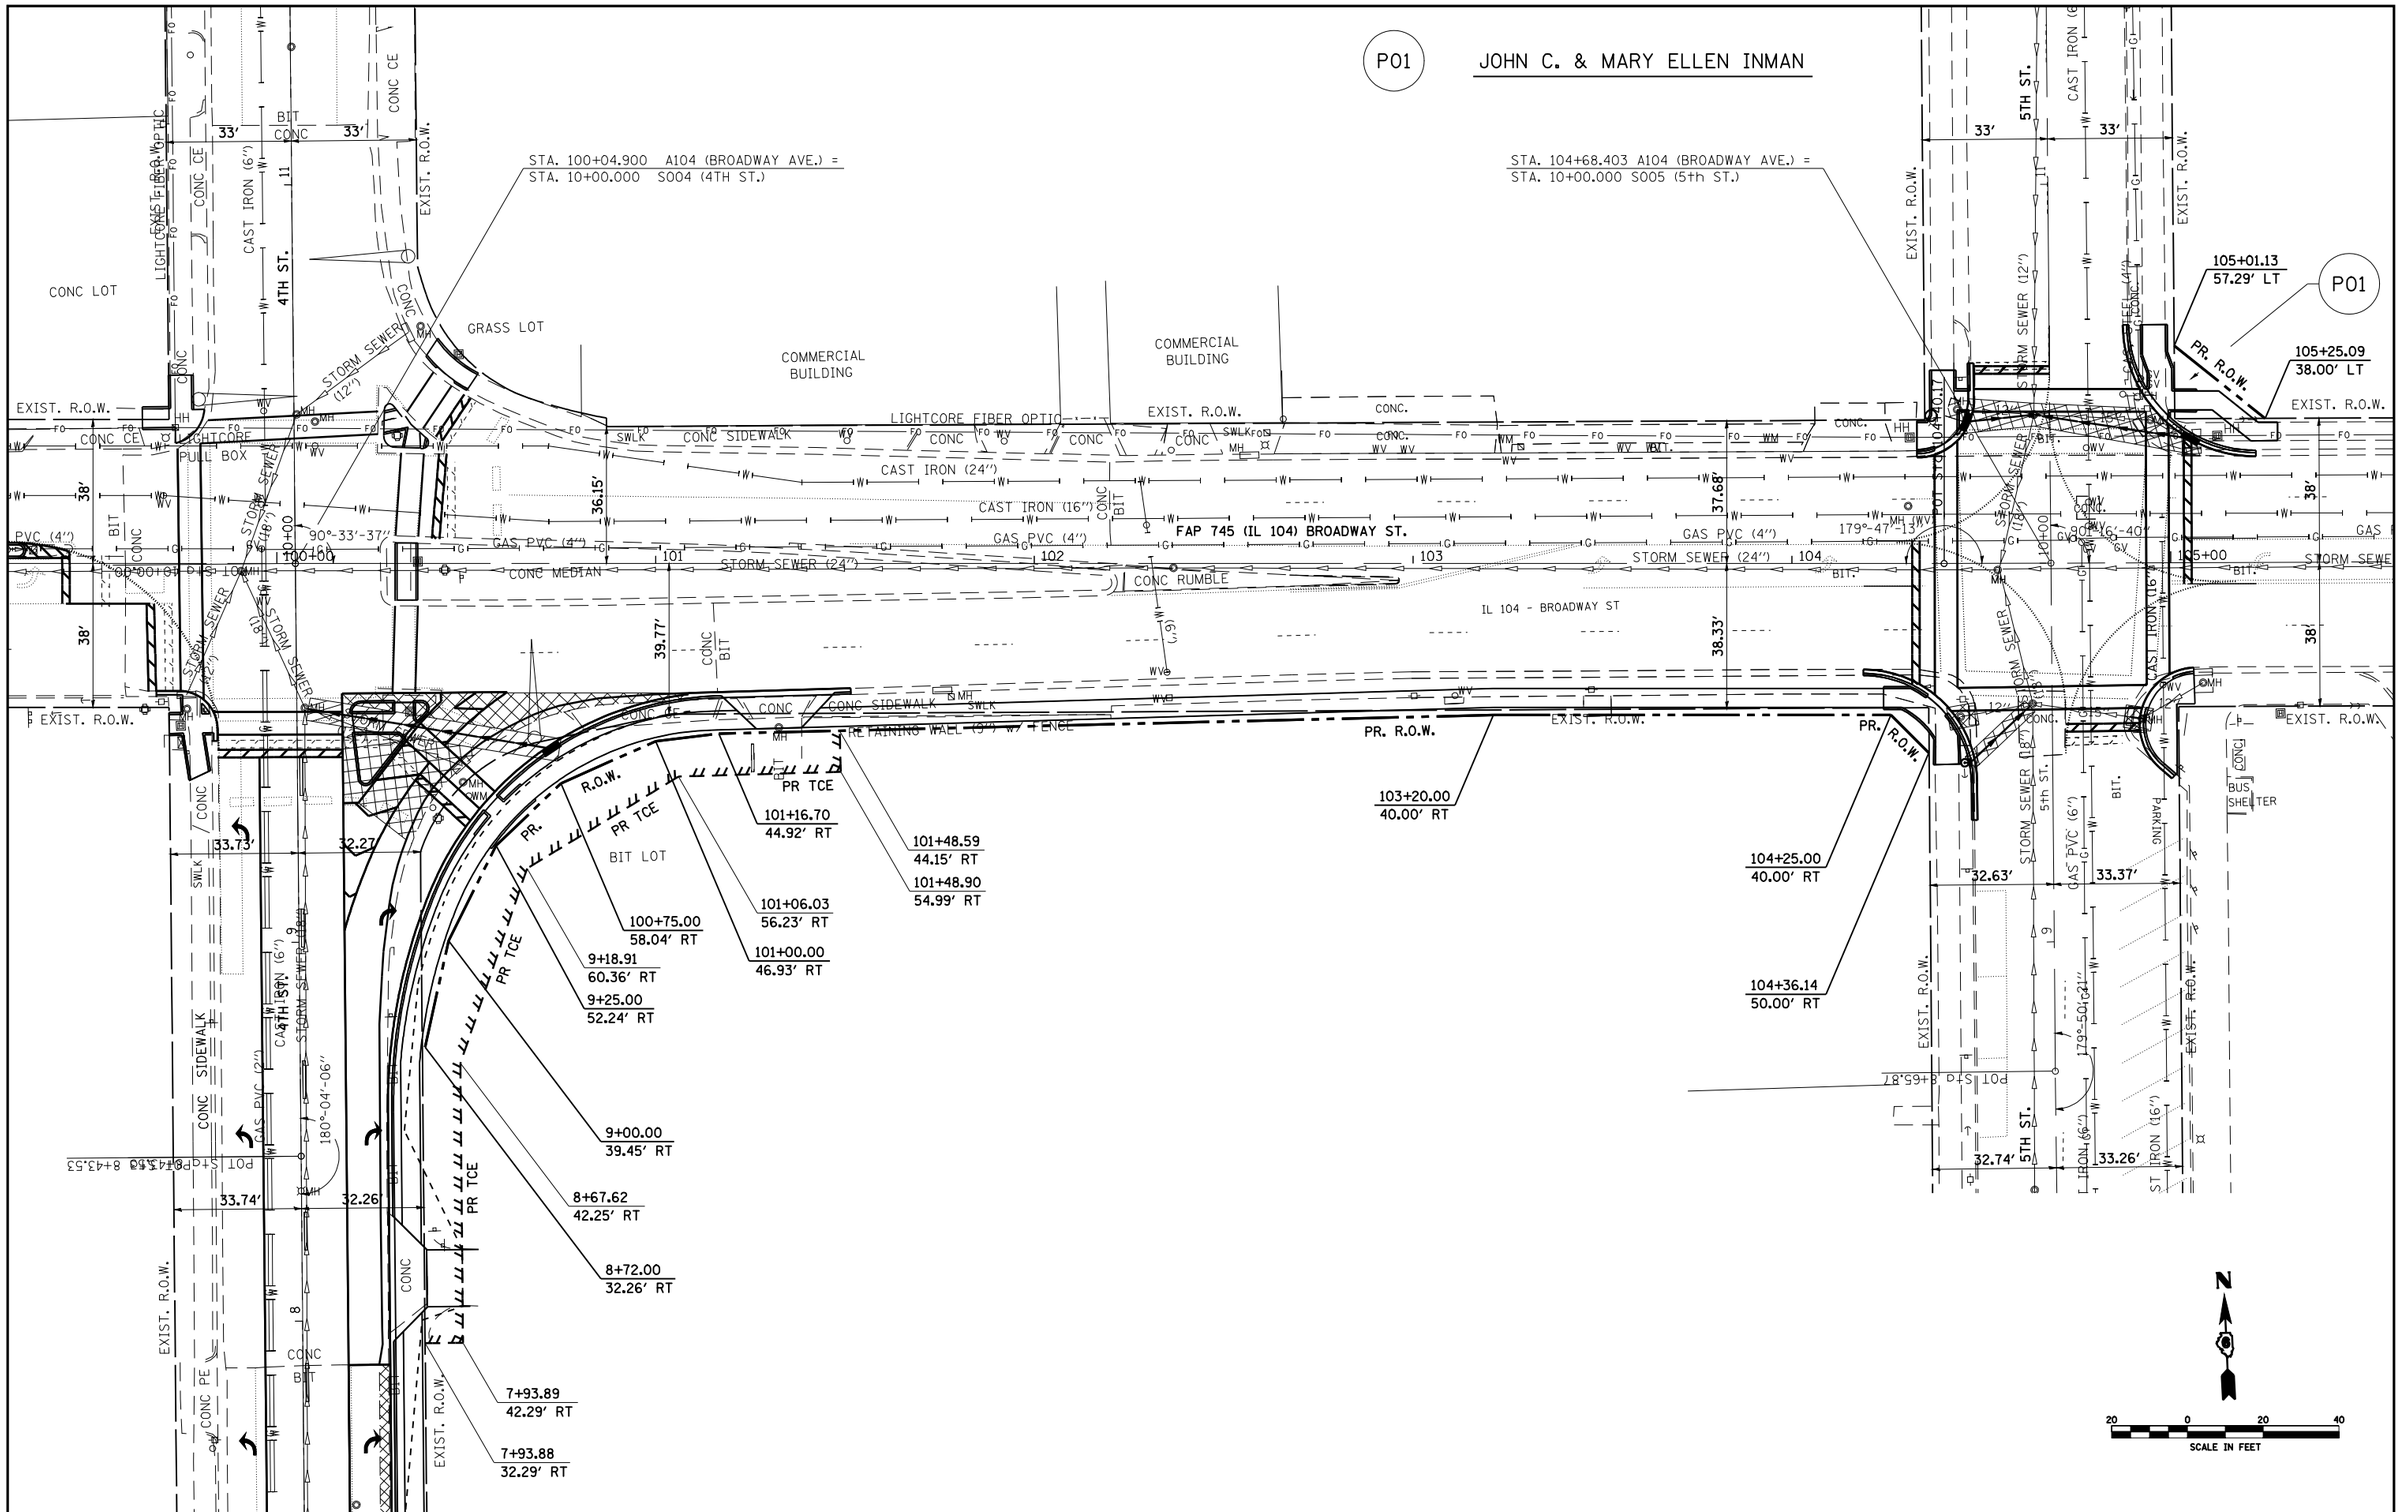

FILE NAME = c:\pw_work\PWIDOT\LAUGHLINRL\dms24089\d652407-sht-rowplan.dgn	USER NAME = laughlinrl	DESIGNED -	REVISED -	STATE OF ILLINOIS DEPARTMENT OF TRANSPORTATION	PLAN SHEET - PR. R.O.W.	F.A.P. RTE. 745	SECTION •	COUNTY Adams	TOTAL SHEETS 37	SHEET NO. 21
		DRAWN -	REVISED -					CONTRACT NO. 72A96		
	PLOT SCALE = 40.0000 ' / IN.	CHECKED -	REVISED -		SCALE: SHEET NO. OF SHEETS STA. TO STA.	FED. ROAD DIST. NO.	ILLINOIS	FED. AID PROJECT		
	PLOT DATE = Jan-05-2009 09:50:17AM	DATE -	REVISED -			• D-6 INTERSECTION IMPROVEMENT				