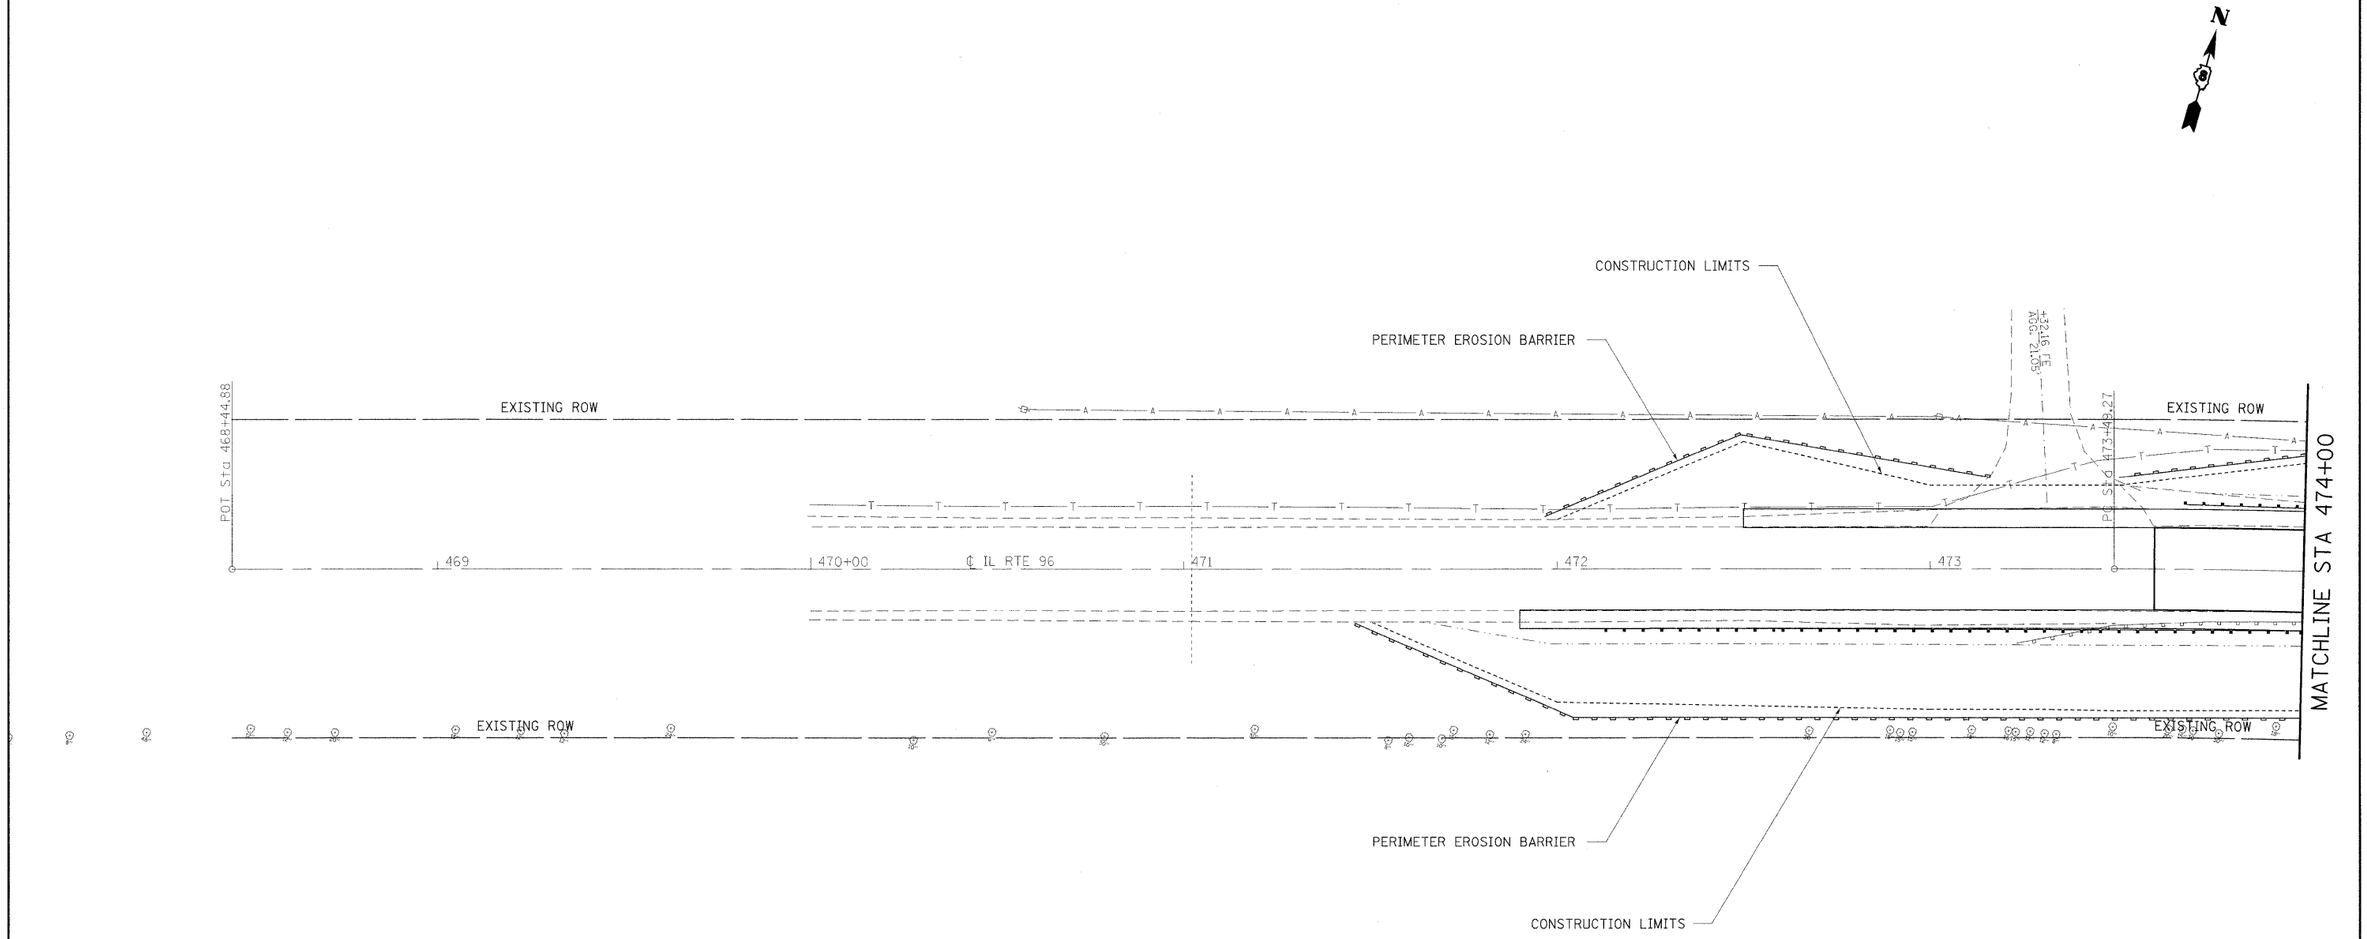

FILE NAME = c:\pw_work\pwidot\owenbj\dms63281\pln023025a.dgn	USER NAME = owenbj	DESIGNED -	REVISED -
		DRAWN -	REVISED -
	PLOT SCALE = 20.0000 ' / IN.	CHECKED -	REVISED -
	PLOT DATE = 12/10/2008	DATE -	REVISED -

STATE OF ILLINOIS
DEPARTMENT OF TRANSPORTATION

EROSION CONTROL

SCALE: | SHEET NO. 1 OF 2 SHEETS | STA. 468+00 TO STA. 474+00

F.A.P. RTE.	SECTION	COUNTY	TOTAL SHEETS	SHEET NO.
304	5A-BR	CALHOUN	60	16
		CONTRACT NO. 76886		
FED. ROAD DIST. NO.	ILLINOIS	FED. AID PROJECT		