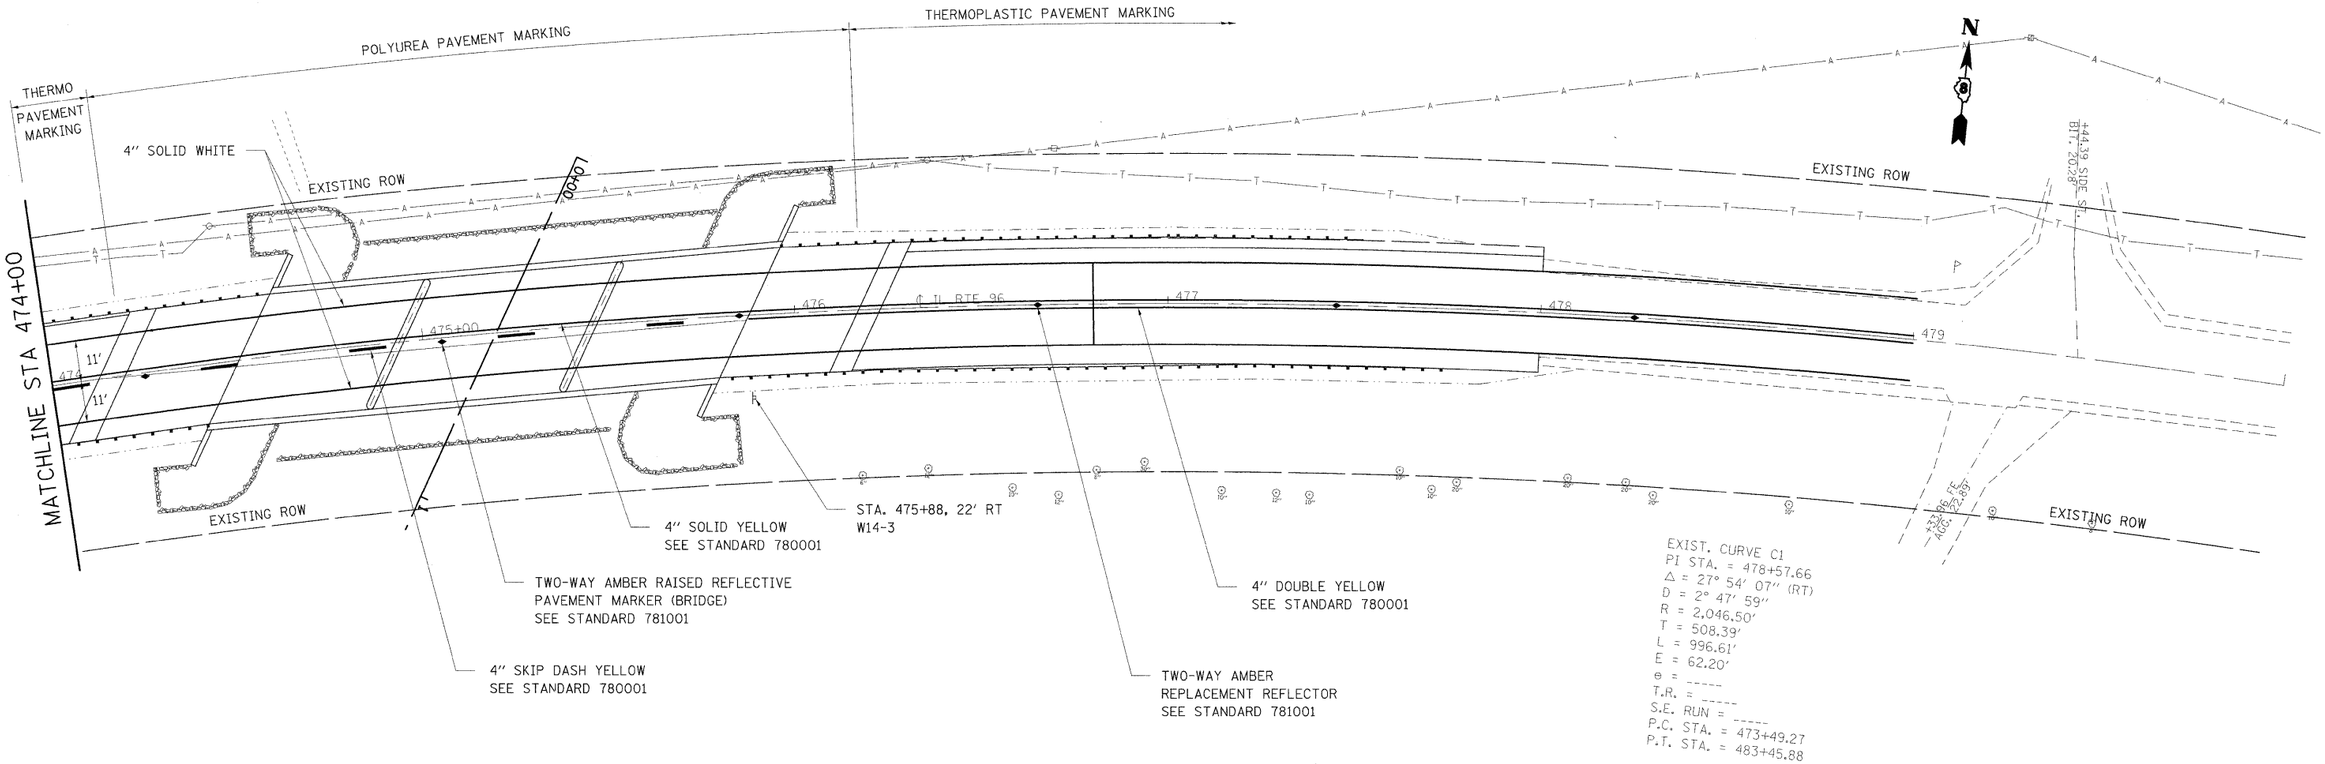

FILE NAME = c:\pw_work\pwidot\owenbj\dms63281\pln02505a.dgn	USER NAME = owenbj	DESIGNED -	REVISED -	STATE OF ILLINOIS DEPARTMENT OF TRANSPORTATION	PAVEMENT MARKING			F.A.P. RTE.	SECTION	COUNTY	TOTAL SHEETS	SHEET NO.
	PLOT SCALE = 20.0000 ' / IN.	DRAWN -	REVISED -					304	5A-BR	CALHOUN	60	23
	PLOT DATE = 12/10/2008	CHECKED -	REVISED -							CONTRACT NO. 76886		
		DATE -	REVISED -		SCALE:	SHEET NO. 2 OF 2 SHEETS	STA. 474+00 TO STA. 480+00	FED. ROAD DIST. NO.	ILLINOIS	FED. AID PROJECT		