PLAN
SURVEYED
PLOTTED
AS NOTED
NOTE BOOK
NO.
BY
DATE
CHECKED
RT. OF WAY CHECKED
CADD FILE NAME

PROFILE
SURVEYED
PLOTTED
AS NOTED
NOTE BOOK
NO.
CHECKED
BLM NOTED
STRUCTURE NOTATNS CHKD
BY
DATE

PIPE CULVERTS, CLASS D, TYPE 2 36"
(TEMPORARY) - 50 FT

CURVE 3

MATCHLINE STA 5+50

END SECTIONS 36"
2 EACH

TEMPORARY EASEMENT

PROP. CURVERUNAROUND-3
PI STA. =5+82.48
Δ =25° 38' 06" (RT)
D =14° 52' 55"
R =385.00'
T =87.59'
L =172.26'
E =9.84'
e = 6.0 %
T.R. = _____
S.E. RUN = _____
P.C. STA =4+94.88
P.T. STA =6+67.14

HMA SURFACE COURSE - 80 TONS

HMA BINDER COURSE - 300 TONS

AGGREGATE BASE COURSE - 925 SQ YDS

EXISTING ROW

PIPE CULVERT REMOVAL
60 FT

PROP. CURVERUNAROUND-4
PI STA. =8+56.91
Δ =25° 38' 06" (LT)
D =14° 52' 55"
R =385.00'
T =87.59'
L =172.26'
E =9.84'
e = 6.0 %
T.R. = _____
S.E. RUN = _____
P.C. STA =7+69.32
P.T. STA =9+41.58

TEMPORARY STEEL PLATE BEAM
GUARDRAIL, TYPE A - 62.5 FT

TEMPORARY TBT, TYPE 1,
SPECIAL (TANGENT) - 1 EACH

PAVED SHOULDER
REMOVAL - 45 SQ YDS

CURVE 4

MATCHLINE STA 150+50

MATCHLINE

N

20' 0 20' 40'
SCALE: 1" = 20'

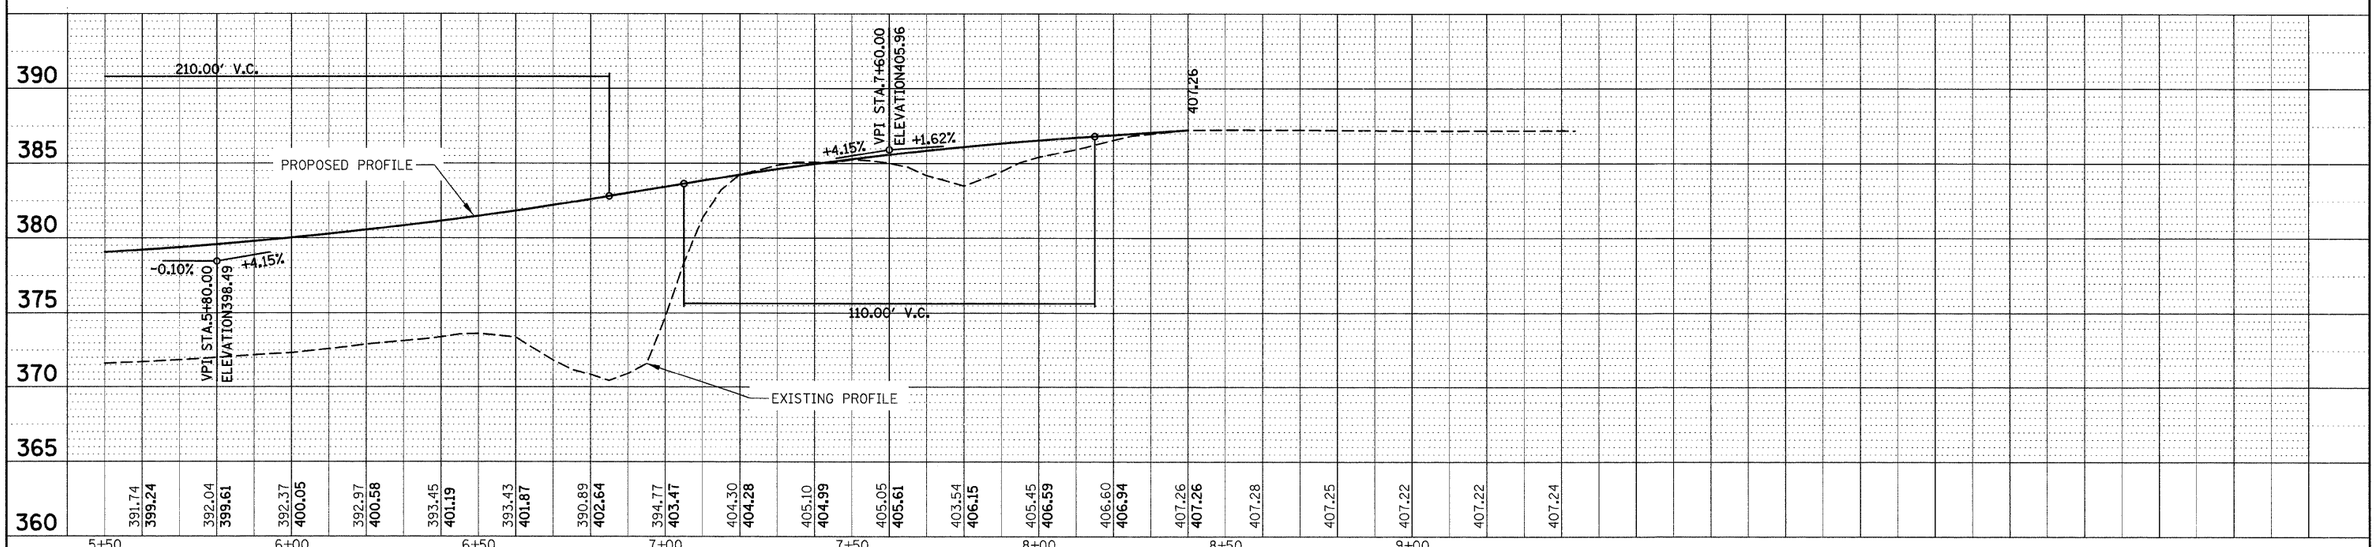

FILE NAME = c:\pw_work\pwidot\owenbj\dms51591\plnE2220%b.dgn	USER NAME = owenbj	DESIGNED -	REVISED -	STATE OF ILLINOIS DEPARTMENT OF TRANSPORTATION	PHASE I - RUNAROUND CONSTRUCTION	F.A.P. RTE.	SECTION	COUNTY	TOTAL SHEETS	SHEET NO.
	PLOT SCALE = 20.0000 ' / IN.	DRAWN -	REVISED -			817	421R-1	ST. CLAIR	29	7
	PLOT DATE = 12/19/2008	CHECKED -	REVISED -						CONTRACT NO. 76C74	
		DATE -	REVISED -		SCALE: SHEET NO. 2 OF 2 SHEETS STA. TO STA.	FED. ROAD DIST. NO.	ILLINOIS	FED. AID PROJECT		