| F.A.P. RTE. | SECTION | COUNTY | TOTAL SHEETS | SHEET NO. |
|---|---|---|---|---|
| • | 00-00043-00-BR | FORD | 51 | 40 |
| FED. ROAD DIST. NO. 3 | ILLINOIS | CONTRACT NO. 87198 | | |

• HOLMES ST.
PINE ST.
CENTER ST.




## CROSS SECTION

(SPAN 1 REINFORCEMENT SHOWN.
SEE S-5 & S-6 FOR SPANS 2 & 3)




## SIDEWALK DETAIL

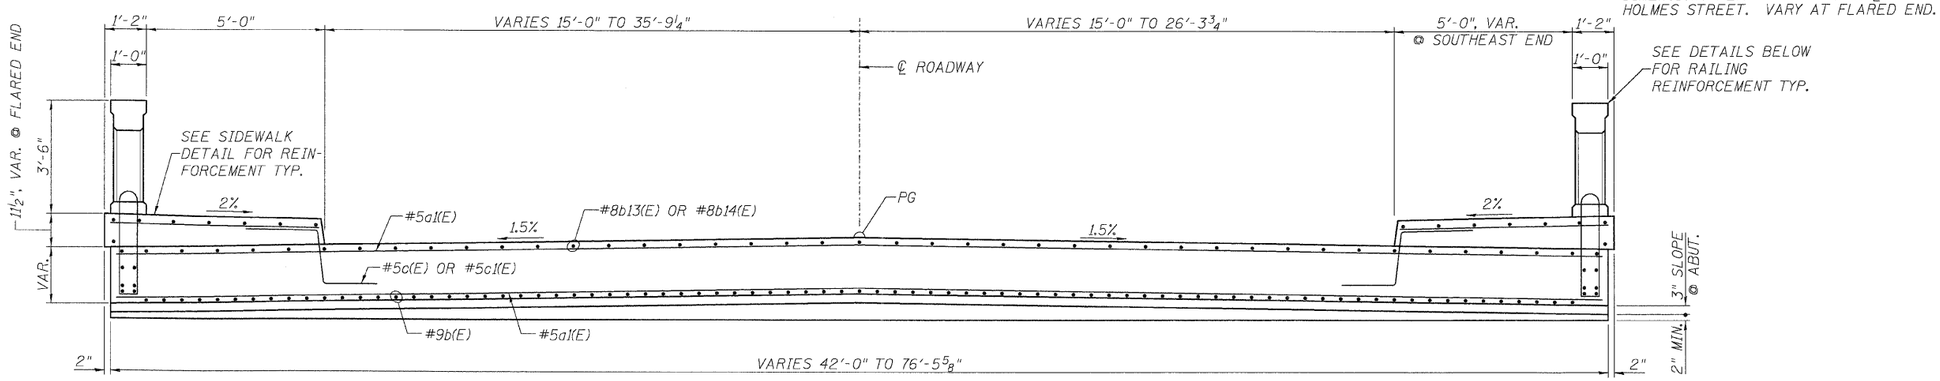


## SECTION THRU RAIL WINDOW

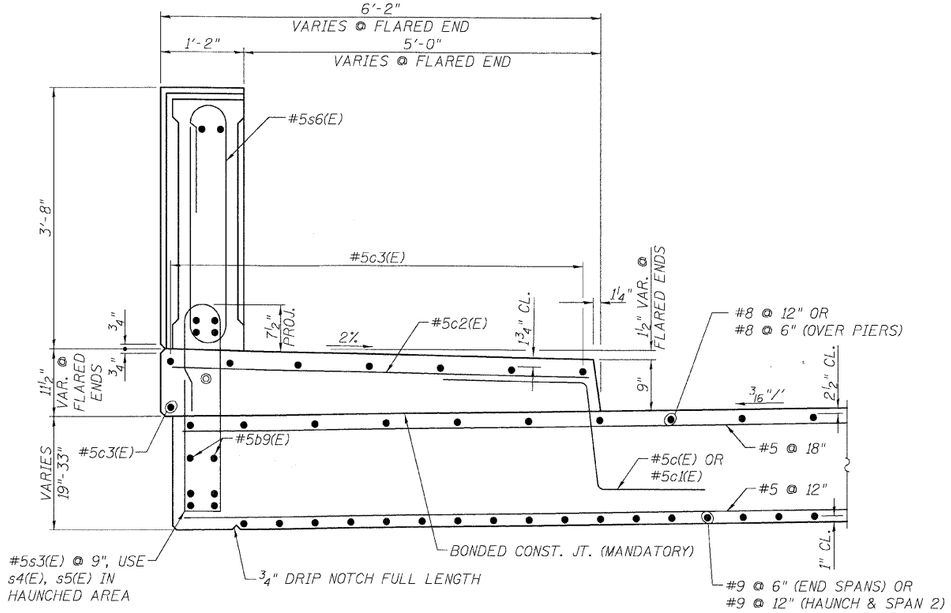


## SECTION AT RAIL POST

# SUPERSTRUCTURE DETAILS

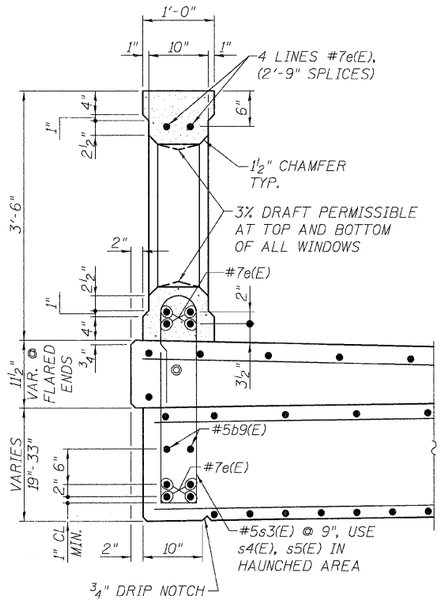HOLMES STREET OVER
ILLINOIS CENTRAL RAILROAD
CITY OF PAXTON, FORD COUNTY

| | | |
|---|---|---|
| DESIGN BY DJR<br>DRAWN BY DRS<br>CHECKED BY BAP | DRAWING NO. S-7 | Job# C-93-016-01<br>DATE 7/1/08<br>SCALE AS SHOWN |

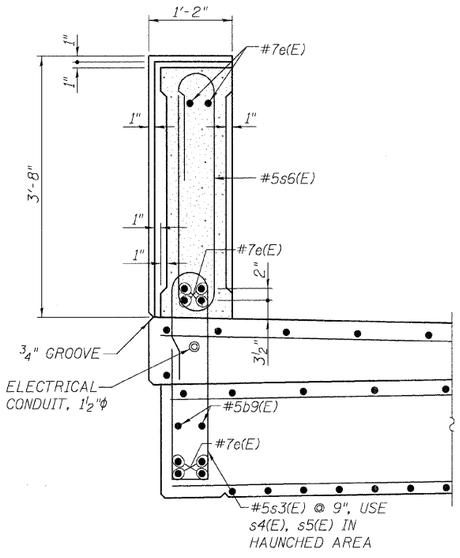Edwards AND Kelcey

| DATE | REVISIONS |
|---|---|
| | |

6/30/2008 2:05:22 PM

P:\0109300\Chicago CADD\Sheets\S7_deck2.dgn