F.A.P. RTE.	SECTION	COUNTY	TOTAL SHEETS	SHEET NO.
*	00-00043-00-BR	FORD	51	47
FED. ROAD DIST. NO. 3	ILLINOIS	CONTRACT NO. 87198		

* HOLMES ST.
PINE ST.
CENTER ST.

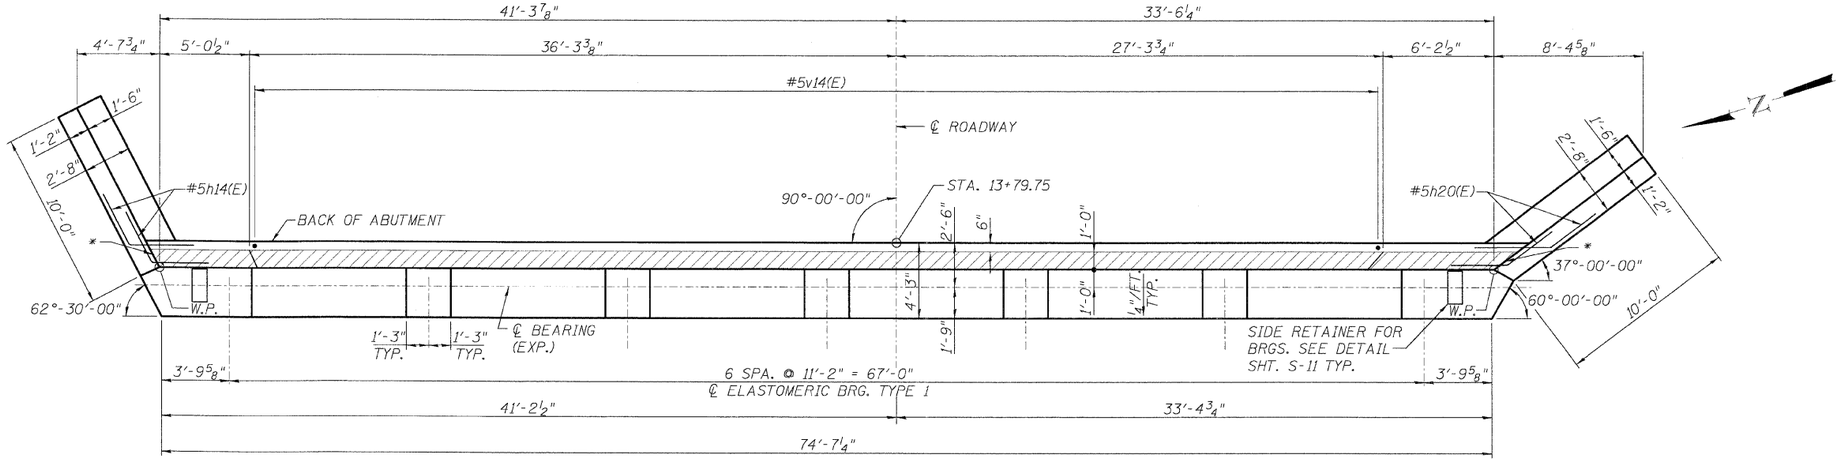

* BONDED CONST. JT. OPTION

TOP VIEW

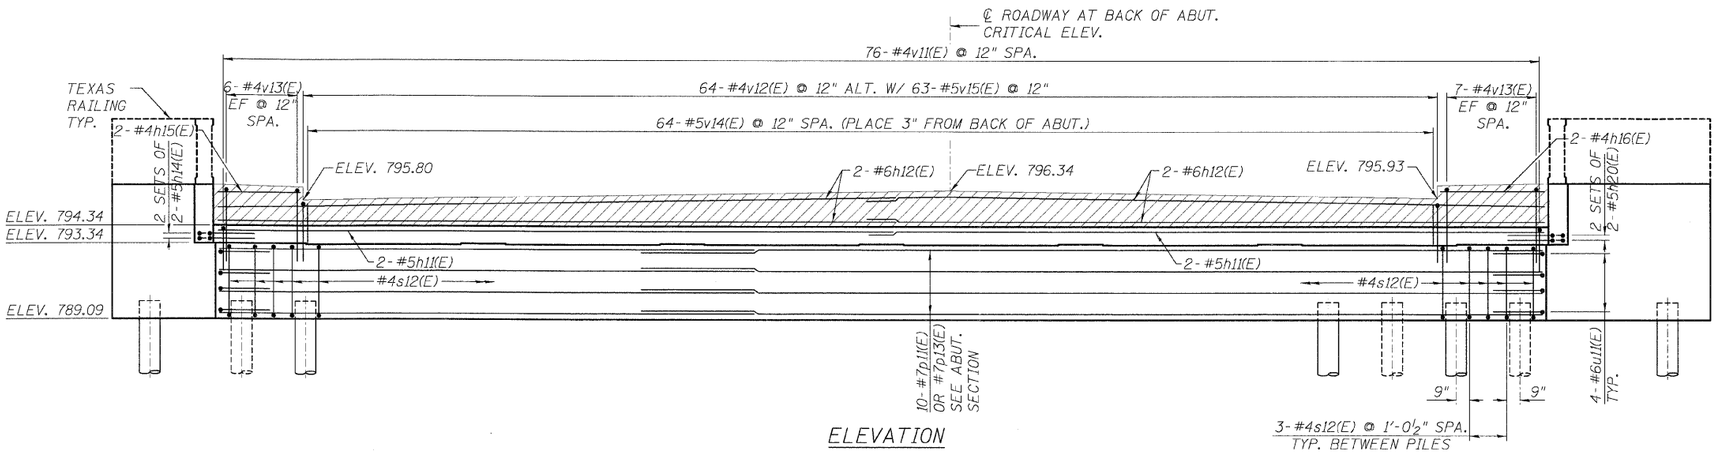

ELEVATION

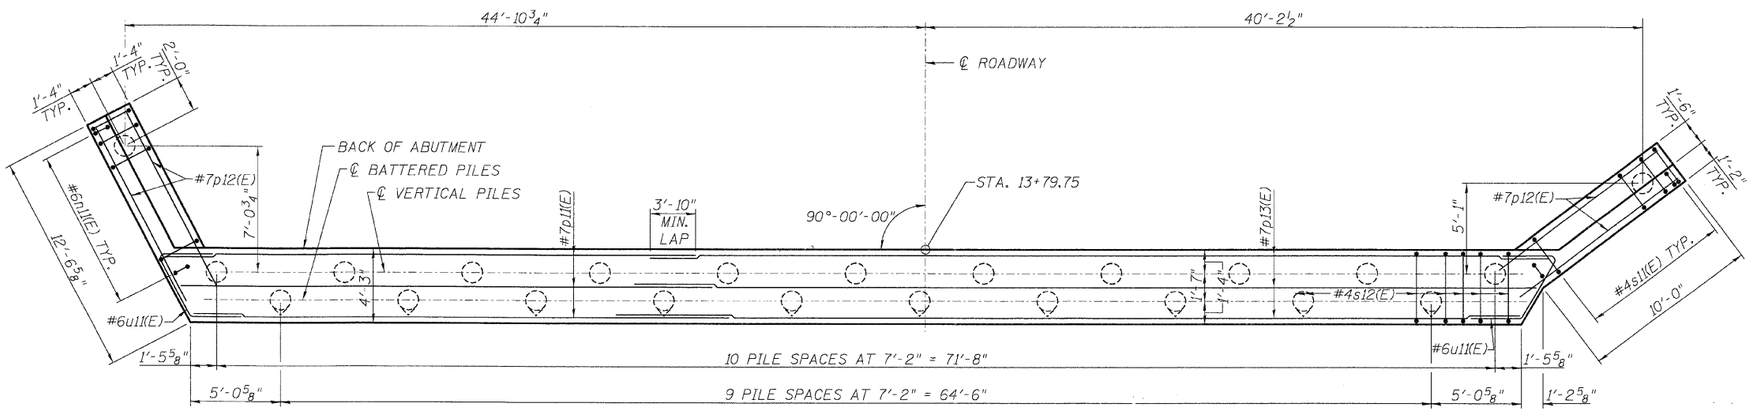

PLAN - PILE CAP

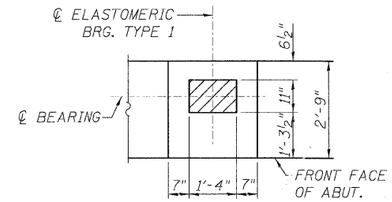

BRIDGE SEAT DETAIL

NOTES:

1. HATCHED AREA TO BE POURED AFTER SUPERSTRUCTURE FORMS HAVE BEEN REMOVED.
2. SLOPE ABUTMENT SEAT 1/4"/FT. BETWEEN BEARING PAD LOCATIONS.
3. CONCRETE SEALER SHALL BE APPLIED TO THE EXPOSED SURFACES OF THE ABUTMENT.
4. FOR PILE DETAILS, SEE SHEET S-13.
5. FOR BILL OF MATERIALS, SEE SHEET S-15.
6. FOR ABUTMENT DRAINAGE AND WATER-PROOFING, SEE SHEET S-13.

Edwards AND Kelcey

DATE	REVISIONS

EAST ABUTMENT

HOLMES STREET OVER
ILLINOIS CENTRAL RAILROAD
CITY OF PAXTON, FORD COUNTY

DESIGN BY	DRS
DRAWN BY	DJR
CHECKED BY	DAP

DRAWING NO. S-14

Job# C-93-016-01
DATE 7/1/08
SCALE AS SHOWN

6/30/2008 11:55:18 PM

P:\0010900\Chicago CADD\Sheets\S14_eabut.dgn