93457

COUNTY	ROUTE	SECTION	TOTAL SHEETS	SHEET NO.
ADAMS	FAS 432	08-00206-00-RS	11	7
STATION 90+00 TO STATION 120+00				
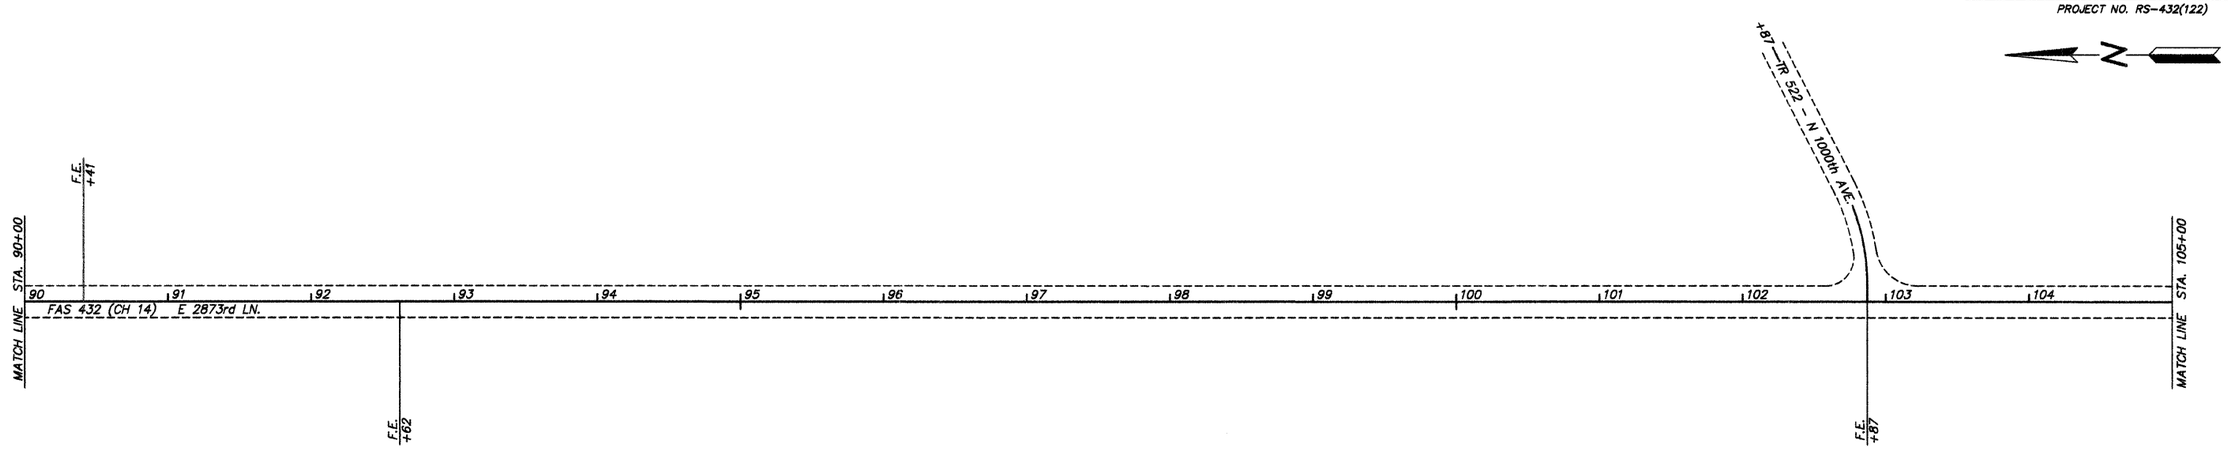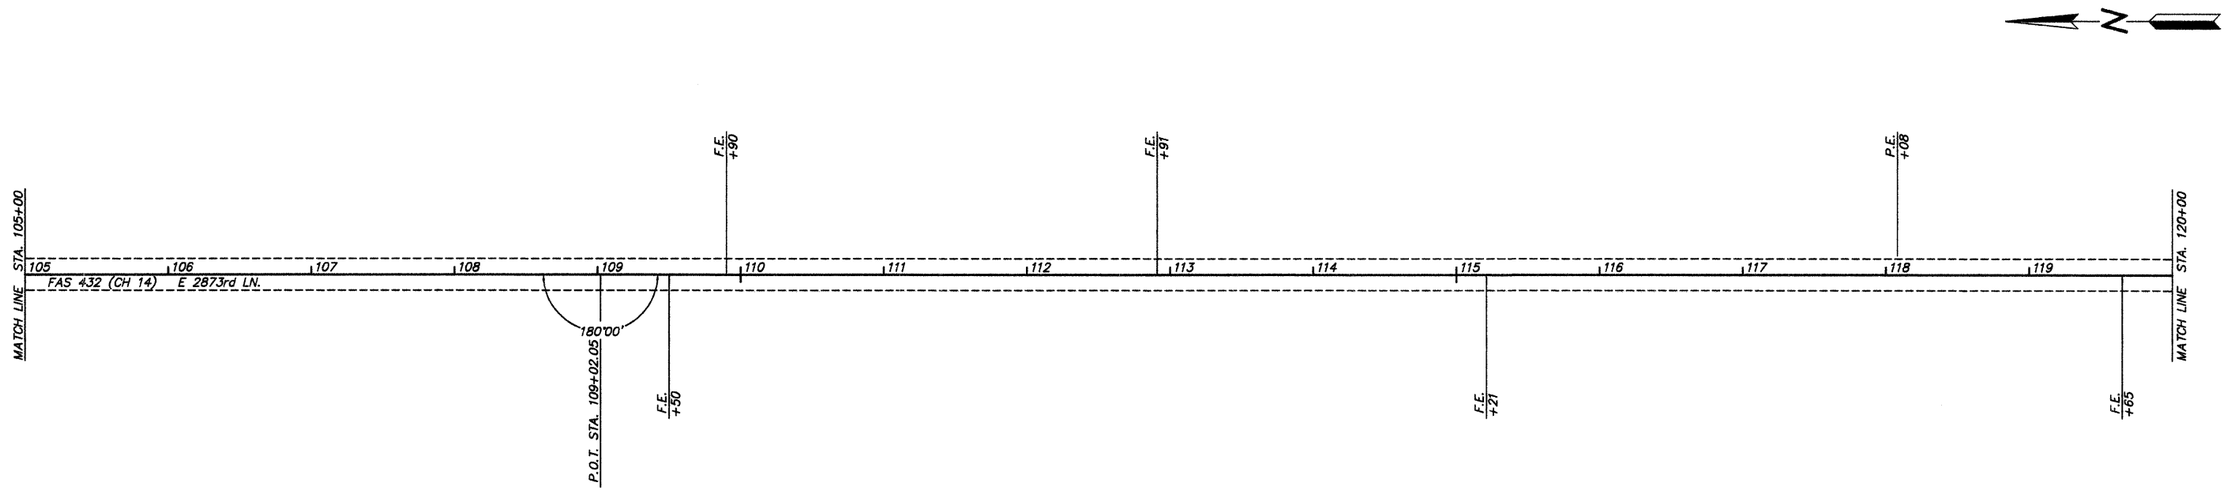
PROJECT NO. RS-432(122)