F.A. RTE.	SECTION	COUNTY	TOTAL SHEETS	SHEET NO.
705	71-00062-00-RP	RICHLAND	19	1

CONTRACT NO. 95563

INDEX OF SHEETS

SHEET NO.	DESCRIPTION
1	COVER SHEET
2	GENERAL NOTES, HIGHWAY STANDARDS AND SUMMARY OF QUANTITIES
3	TYPICAL CROSS SECTIONS
4-11	PLAN SHEETS
12-19	PAVEMENT MARKING TRAFFIC PLANS

STATE OF ILLINOIS
DEPARTMENT OF TRANSPORTATION
DIVISION OF HIGHWAYS

PLANS FOR PROPOSED FEDERAL AID HIGHWAY

FAS ROUTE 705
C.R. 1400 E (ST. MARIE ROAD)
SECTION 05-00114-00-RS
PROJECT NO. - RS-705 (120)
JOB NO. C-97-111-08

RICHLAND COUNTY

OLNEY, ILLINOIS

FUNCTIONAL CLASSIFICATION - RURAL MAJOR COLLECTOR

ADT ST. MARIE ROAD	**(2008)**	**1800**
ADT ST. MARIE ROAD	**(2028)**	**2350**
DESIGN SPEED ST. MARIE ROAD		**50 mph**

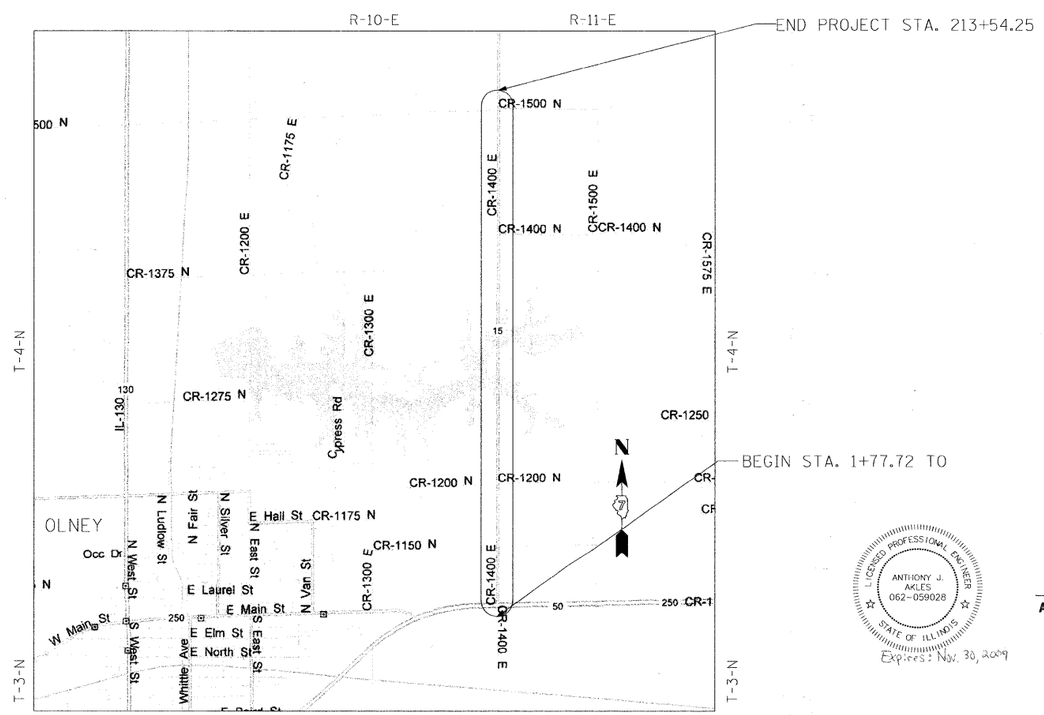

GROSS PROJECT LENGTH: 21,217 FEET = 4.01 MILES
NET PROJECT LENGTH: 21,177 FEET = 4.01 MILES

0 50' 100' — 1" = 50'

0 50' 100' — 1" = 20'

FULL SIZE PLANS HAVE BEEN PREPARED USING STANDARD ENGINEERING SCALES. REDUCED SIZED PLANS WILL NOT CONFORM TO STANDARD SCALES. IN MAKING MEASUREMENTS ON REDUCED PLANS, THE ABOVE SCALES MAY BE USED.

J.U.L.I.E.
JOINT UTILITY LOCATION INFORMATION FOR EXCAVATION
1-800-892-0123

AGENCY RESPONSIBLE FOR LETTING

APPROVED December 2 20 08
Danny J. Colwell
RICHLAND COUNTY ENGINEER

PASSED 12-30 20 08
Maureen Kowal
DISTRICT 7 ENGINEER OF LOCAL ROADS AND STREETS

RELEASING FOR BID BASED ON LIMITED REVIEW 12/30 20 08
Roger L Driskell
DEPUTY DIRECTOR OF HIGHWAYS, REGION 4 ENGINEER

LICENSED PROFESSIONAL ENGINEER
ANTHONY J. AKLES
062-059028
STATE OF ILLINOIS
Expires: Nov. 30, 2009

Anthony J. Akles Nov. 28, 2008
ANTHONY J. AKLES, P.E.

STRAND ASSOCIATES, INC.®
ENGINEERS
629 WASHINGTON STREET
COLUMBUS, IN 47201

IDOT DESIGN ENGINEER - STRAND ASSOCIATES, INC. PROJECT MANAGER - BILL Z. HAWKINS, P.E. (812) 372-9911