ROUTE NO.	SECTION	COUNTY	TOTAL SHEETS	SHEET NO.
-	***	BOND	99	45
FED. ROAD DIST. NO. 7	ILLINOIS	FED. AID PROJECT-		

SHEET NO. 07
30 SHEETS

Contract #97366

***99-00036-00-BR

WEST GUTTER LINE

Location	Station	Offset	Theoretical Grade Elevations
South End N. Appr. Pav't.	119+41.27	-16.00'	571.10
A	119+51.27	-16.00'	570.85
B	119+61.27	-16.00'	570.57
North End N. Appr. Pav't.	119+71.27	-16.00'	570.26

WEST EDGE OF PAVEMENT

Location	Station	Offset	Theoretical Grade Elevations
South End N. Appr. Pav't.	119+42.42	-12.00'	571.15
A	119+52.42	-12.00'	570.90
B	119+62.42	-12.00'	570.61
North End N. Appr. Pav't.	119+72.42	-12.00'	570.30

℄ ROADWAY & PROFILE GRADE LINE

Location	Station	Offset	Theoretical Grade Elevations
South End N. Appr. Pav't.	119+45.86	0.00'	571.25
A	119+55.86	0.00'	570.98
B	119+65.86	0.00'	570.69
North End N. Appr. Pav't.	119+75.86	0.00'	570.37

EAST EDGE OF PAVEMENT

Location	Station	Offset	Theoretical Grade Elevations
South End N. Appr. Pav't.	119+49.30	12.00'	570.98
A	119+59.30	12.00'	570.70
B	119+69.30	12.00'	570.40
North End N. Appr. Pav't.	119+79.30	12.00'	570.08

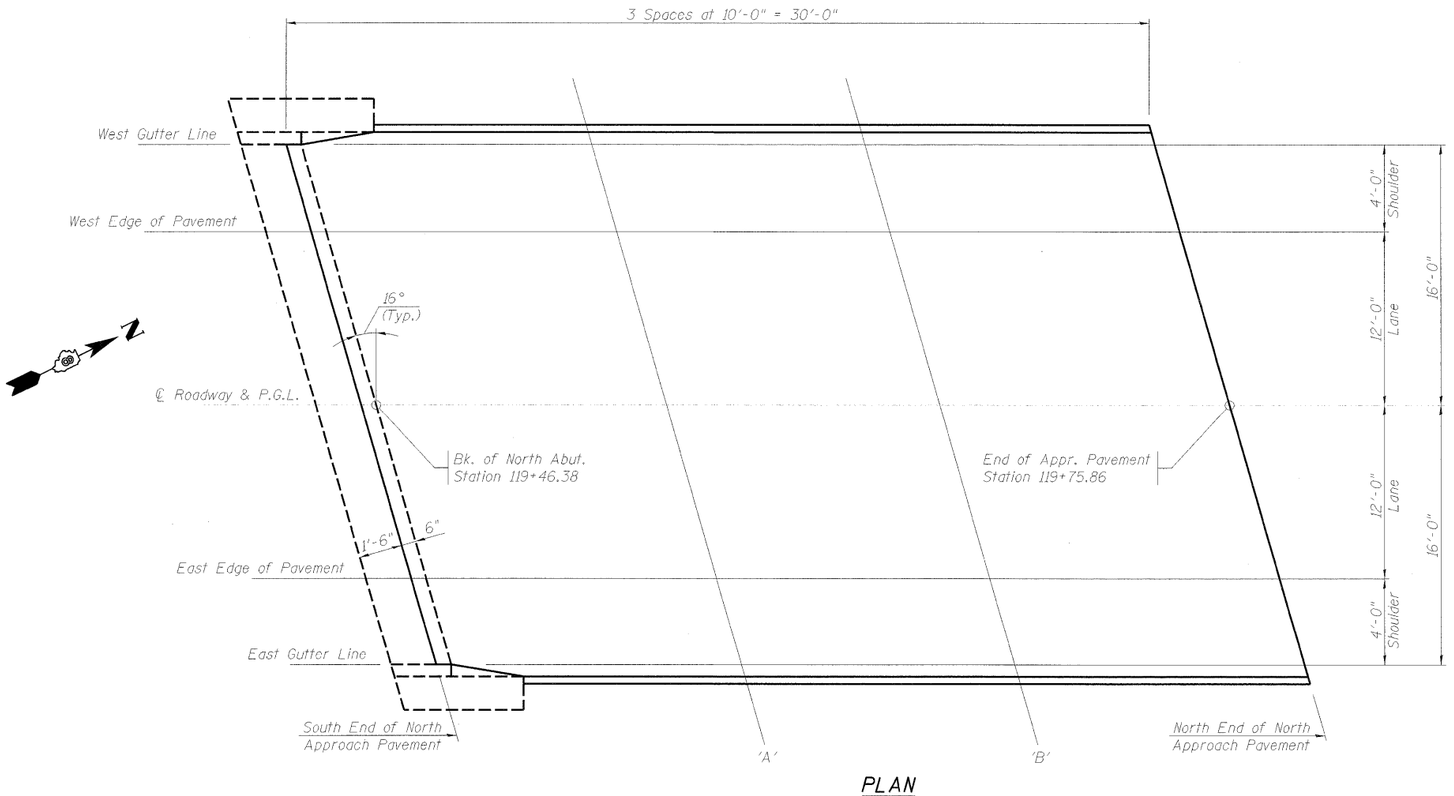

PLAN

EAST GUTTER LINE

Location	Station	Offset	Theoretical Grade Elevations
South End N. Appr. Pav't.	119+50.45	16.00'	570.87
A	119+60.45	16.00'	570.59
B	119+70.45	16.00'	570.29
North End N. Appr. Pav't.	119+80.45	16.00'	569.96

TOP OF NORTH APPROACH SLAB ELEVATIONS
ANDREWS DRIVE over
U.S. ROUTE 40 : CSX RR and IL. WESTERN RR
SEC. 99-00036-00-BR
STR. NO. 003-6000
CITY of GREENVILLE
BOND COUNTY
STATION 117+73.00

PROFESSIONAL DESIGN FIRM LICENSE #184-001084

© Copyright Hanson Professional Services Inc. 2008

Hanson Professional Services Inc.

JOB NO. 04S2012

DATE 12/10/08

LAYOUT	MKM	03/07/08
DRAWN	DJP	03/07/08
REVIEWED	MKM	03/07/08

I:\04Jobs\04S2012\C\ADD\Struct\Sheets\TOS Elev N Approach 12/23/2008