FINAL SURVEY	SURVEYED	BY	DATE
NOTE BOOK	PLOTTED		
NO.	TEMPLATE		
	AREAS		
	AREAS CHECKED		

ORIGINAL SURVEY	SURVEYED	BY	DATE
NOTE BOOK	PLOTTED		
NO.	TEMPLATE		
	AREAS		
	AREAS CHECKED		

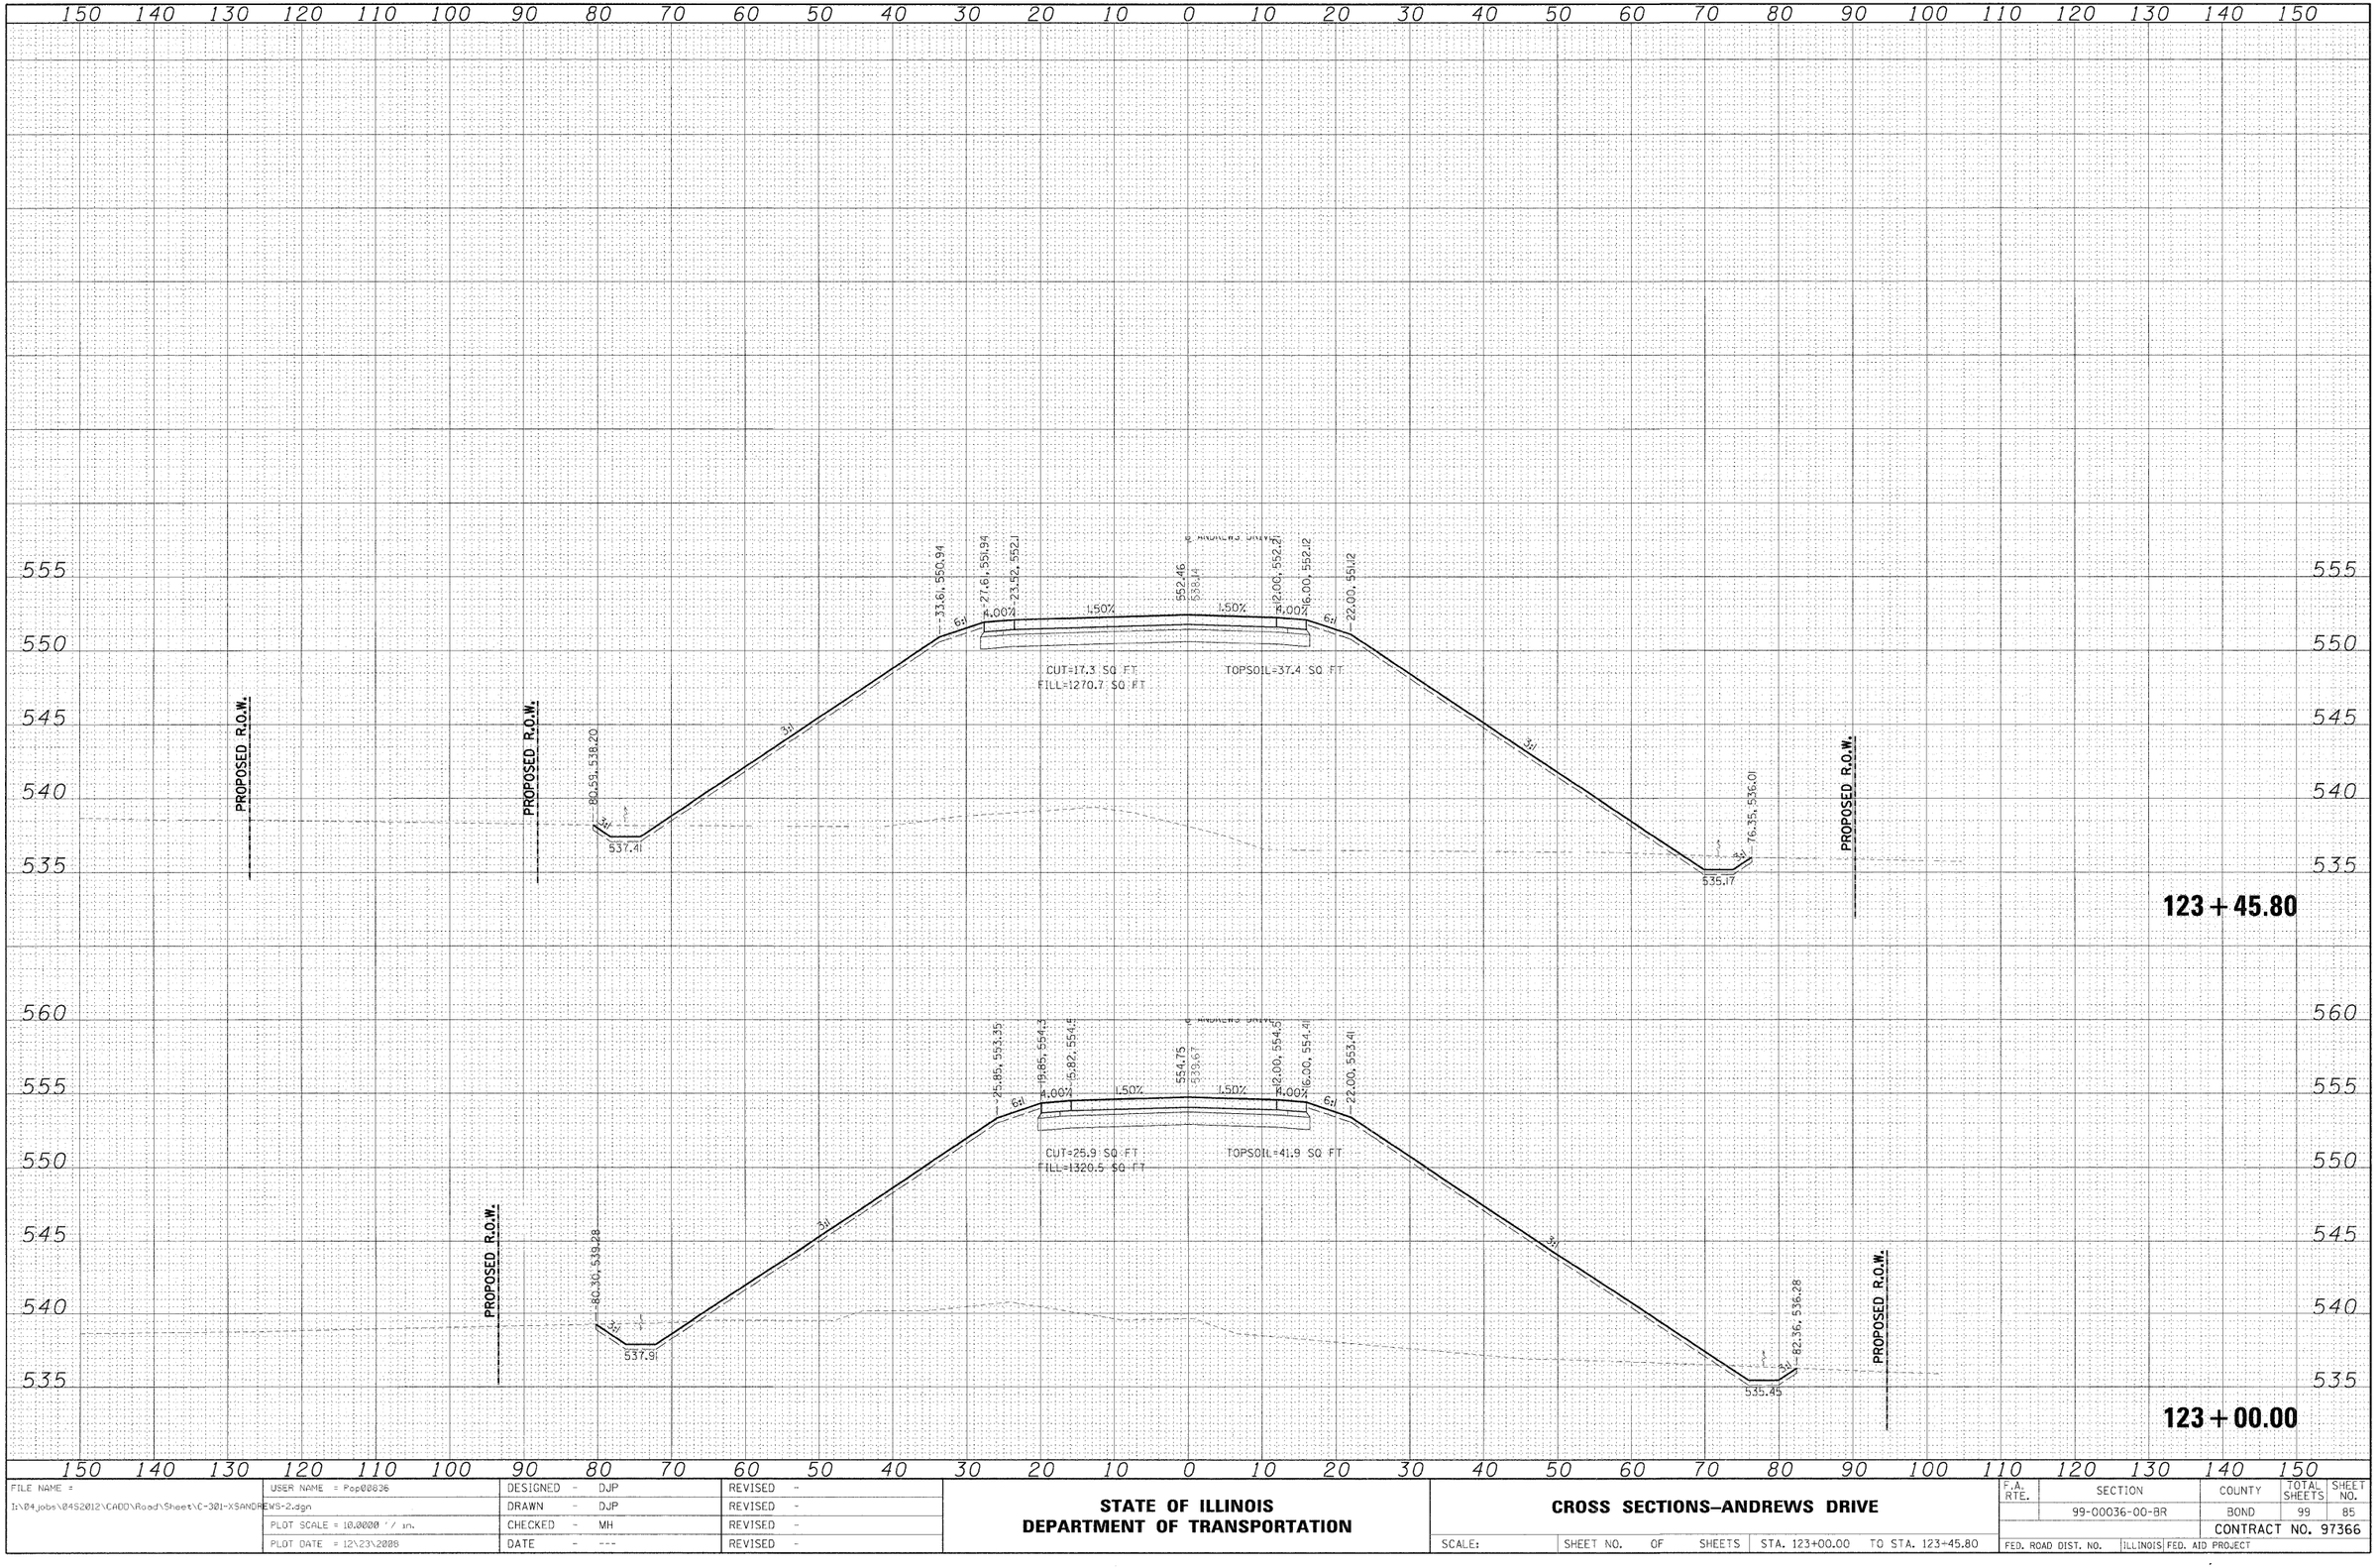

FILE NAME =	USER NAME = Pop00836	DESIGNED - DJP	REVISED -
I:\04jobs\04S2012\CADD\Road\Sheet\C-301-XSANDREWS-2.dgn		DRAWN - DJP	REVISED -
	PLOT SCALE = 10.0000 ' / in.	CHECKED - MH	REVISED -
	PLOT DATE = 12\23\2008	DATE - ---	REVISED -

STATE OF ILLINOIS
DEPARTMENT OF TRANSPORTATION

CROSS SECTIONS–ANDREWS DRIVE

SCALE: | SHEET NO. OF SHEETS | STA. 123+00.00 TO STA. 123+45.80

F.A. RTE.	SECTION	COUNTY	TOTAL SHEETS	SHEET NO.
	99-00036-00-BR	BOND	99	85
		CONTRACT NO. 97366		
FED. ROAD DIST. NO.	ILLINOIS	FED. AID PROJECT		