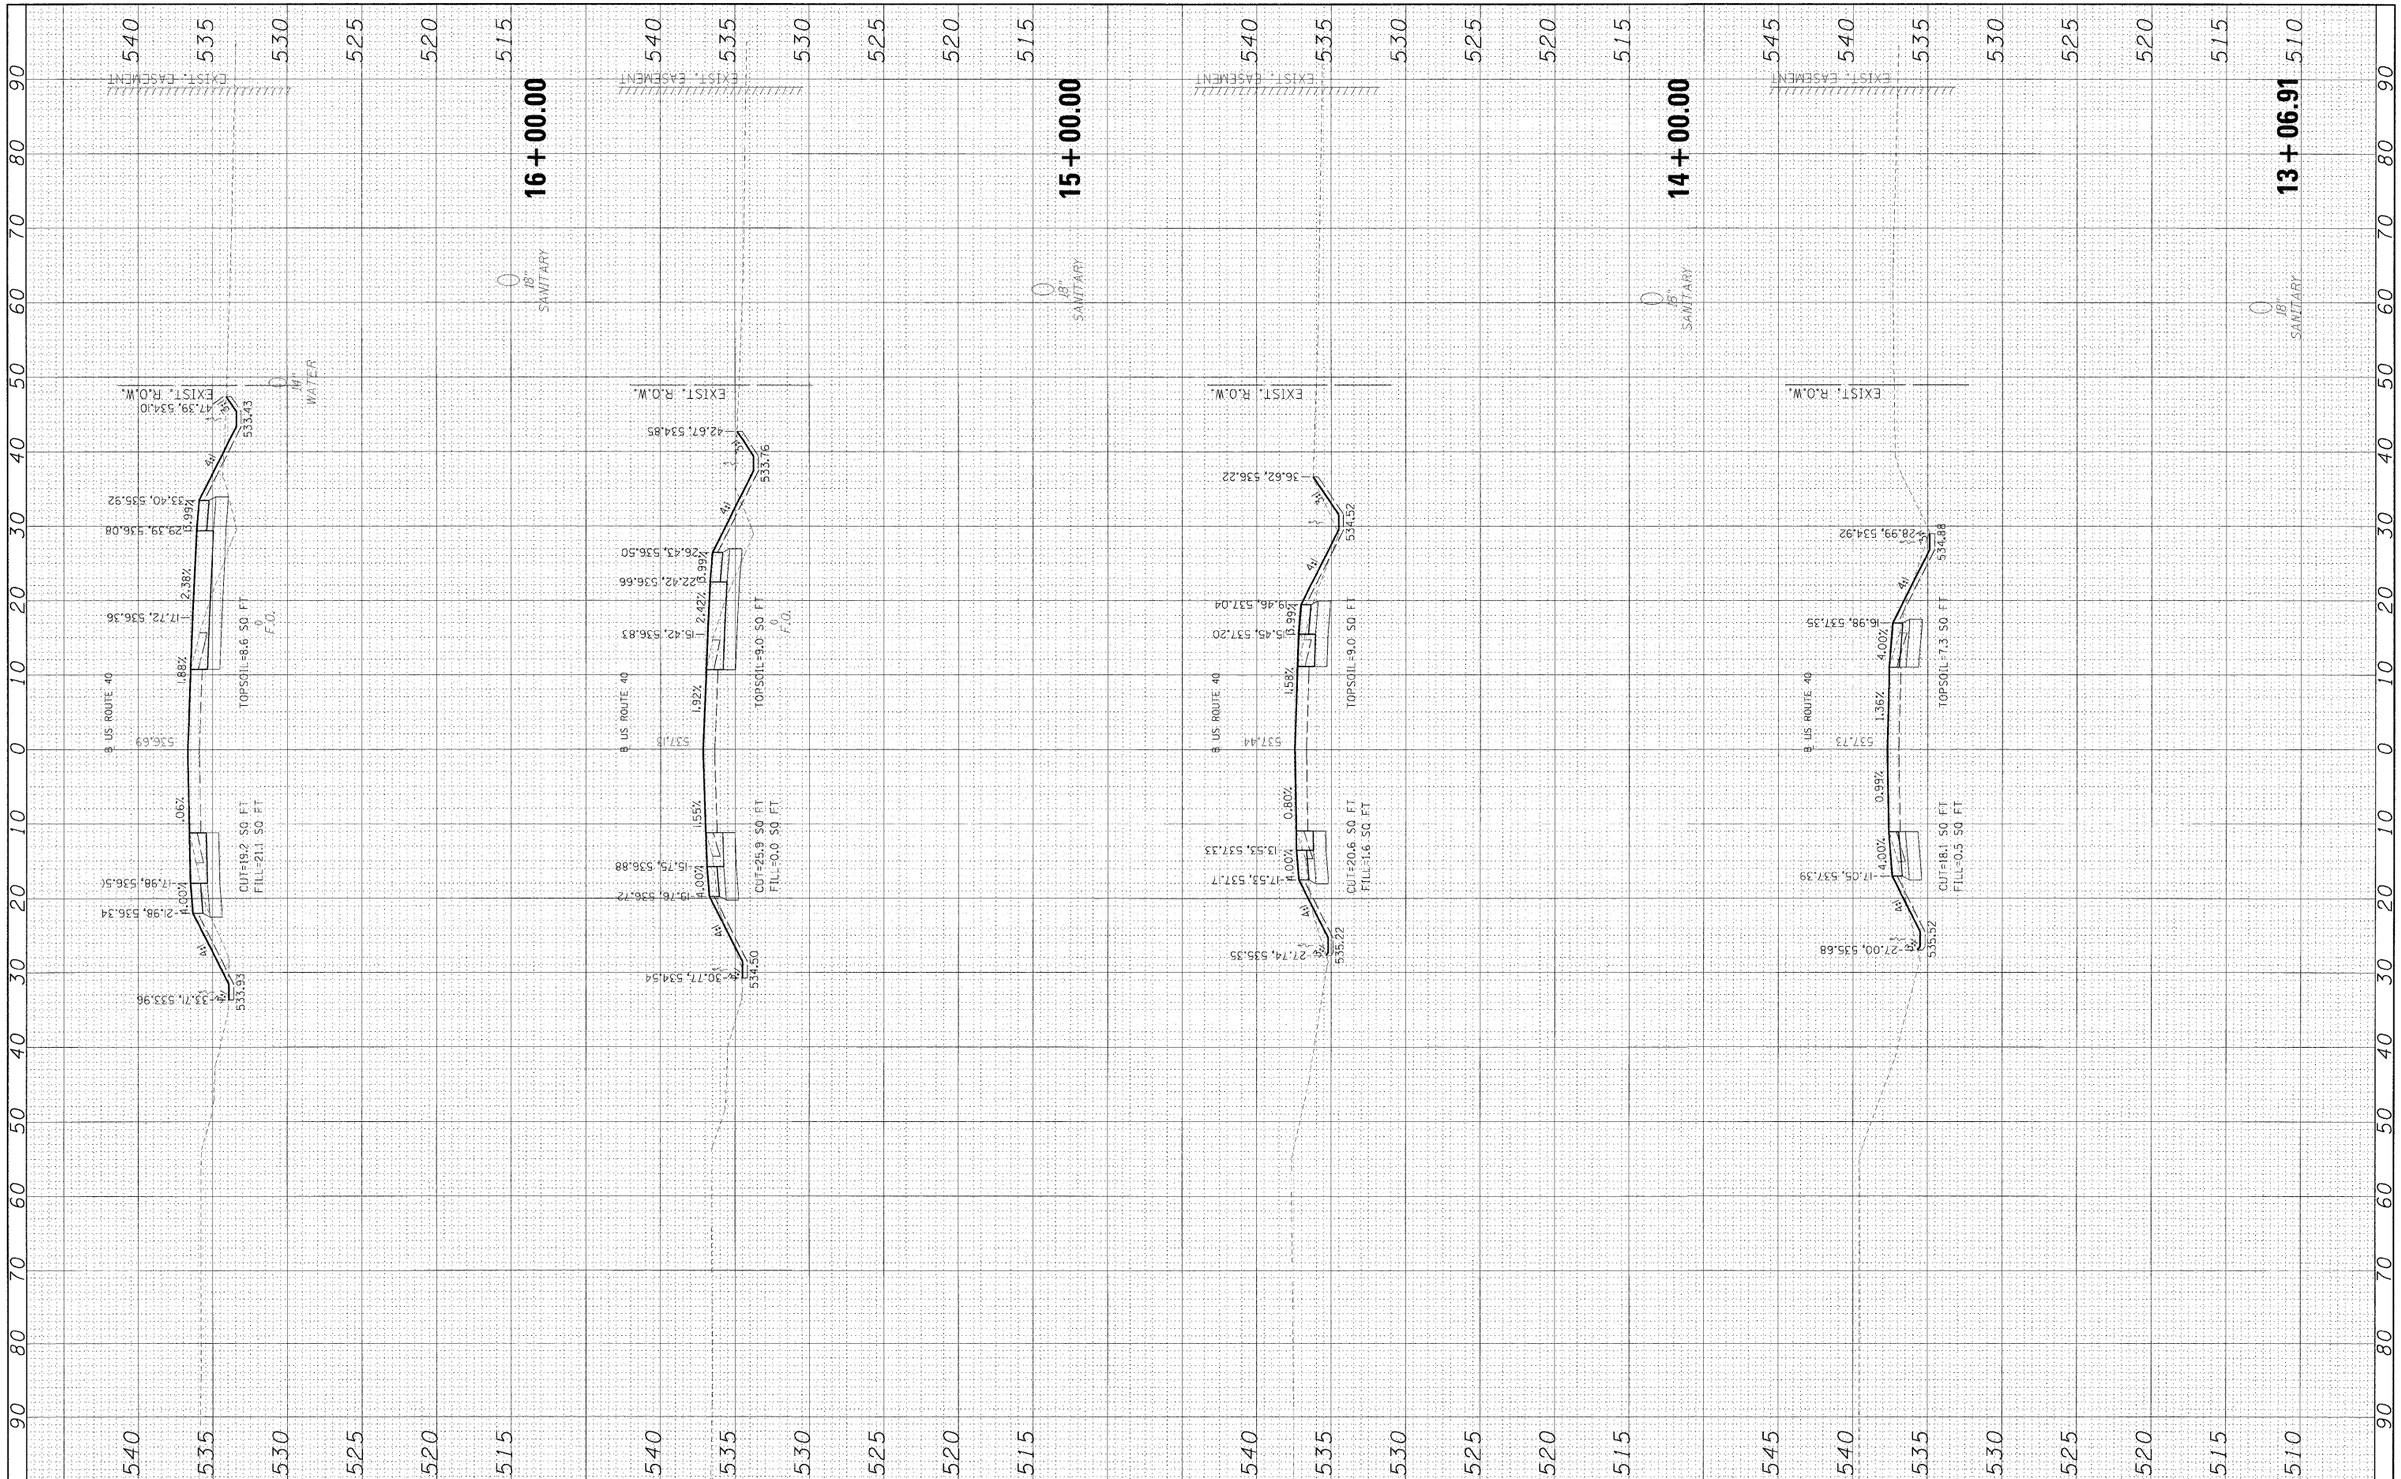

FINAL SURVEY	SURVEYED	BY	DATE
NOTE BOOK	PLOTTED		
NO.	TEMPLATE		
	AREAS		
	AREAS CHECKED		

ORIGINAL SURVEY	SURVEYED	BY	DATE
NOTE BOOK	PLOTTED		
NO.	TEMPLATE		
	AREAS		
	AREAS CHECKED		

FILE NAME = I:\04jobs\04S2012\CADD\Road\Sheet\C-303-XSUS40.dgn	USER NAME = Pop00836	DESIGNED -	REVISED -
		DRAWN -	REVISED -
	PLOT SCALE = 10.0000 ' / in.	CHECKED -	REVISED -
	PLOT DATE = 12\23\2008	DATE -	REVISED -

STATE OF ILLINOIS
DEPARTMENT OF TRANSPORTATION

CROSS SECTIONS–U.S. ROUTE 40

SCALE: | SHEET NO. OF SHEETS | STA. 13+06.91 TO STA. 16+00.00

F.A. RTE.	SECTION	COUNTY	TOTAL SHEETS	SHEET NO.
	97-00036-00-BR	BOND	99	93
		ONTRACT NO. 97366		

FED. ROAD DIST. NO. | ILLINOIS | FED. AID PROJECT